


CENTER LINE FLORIDA STATE PARKWAY

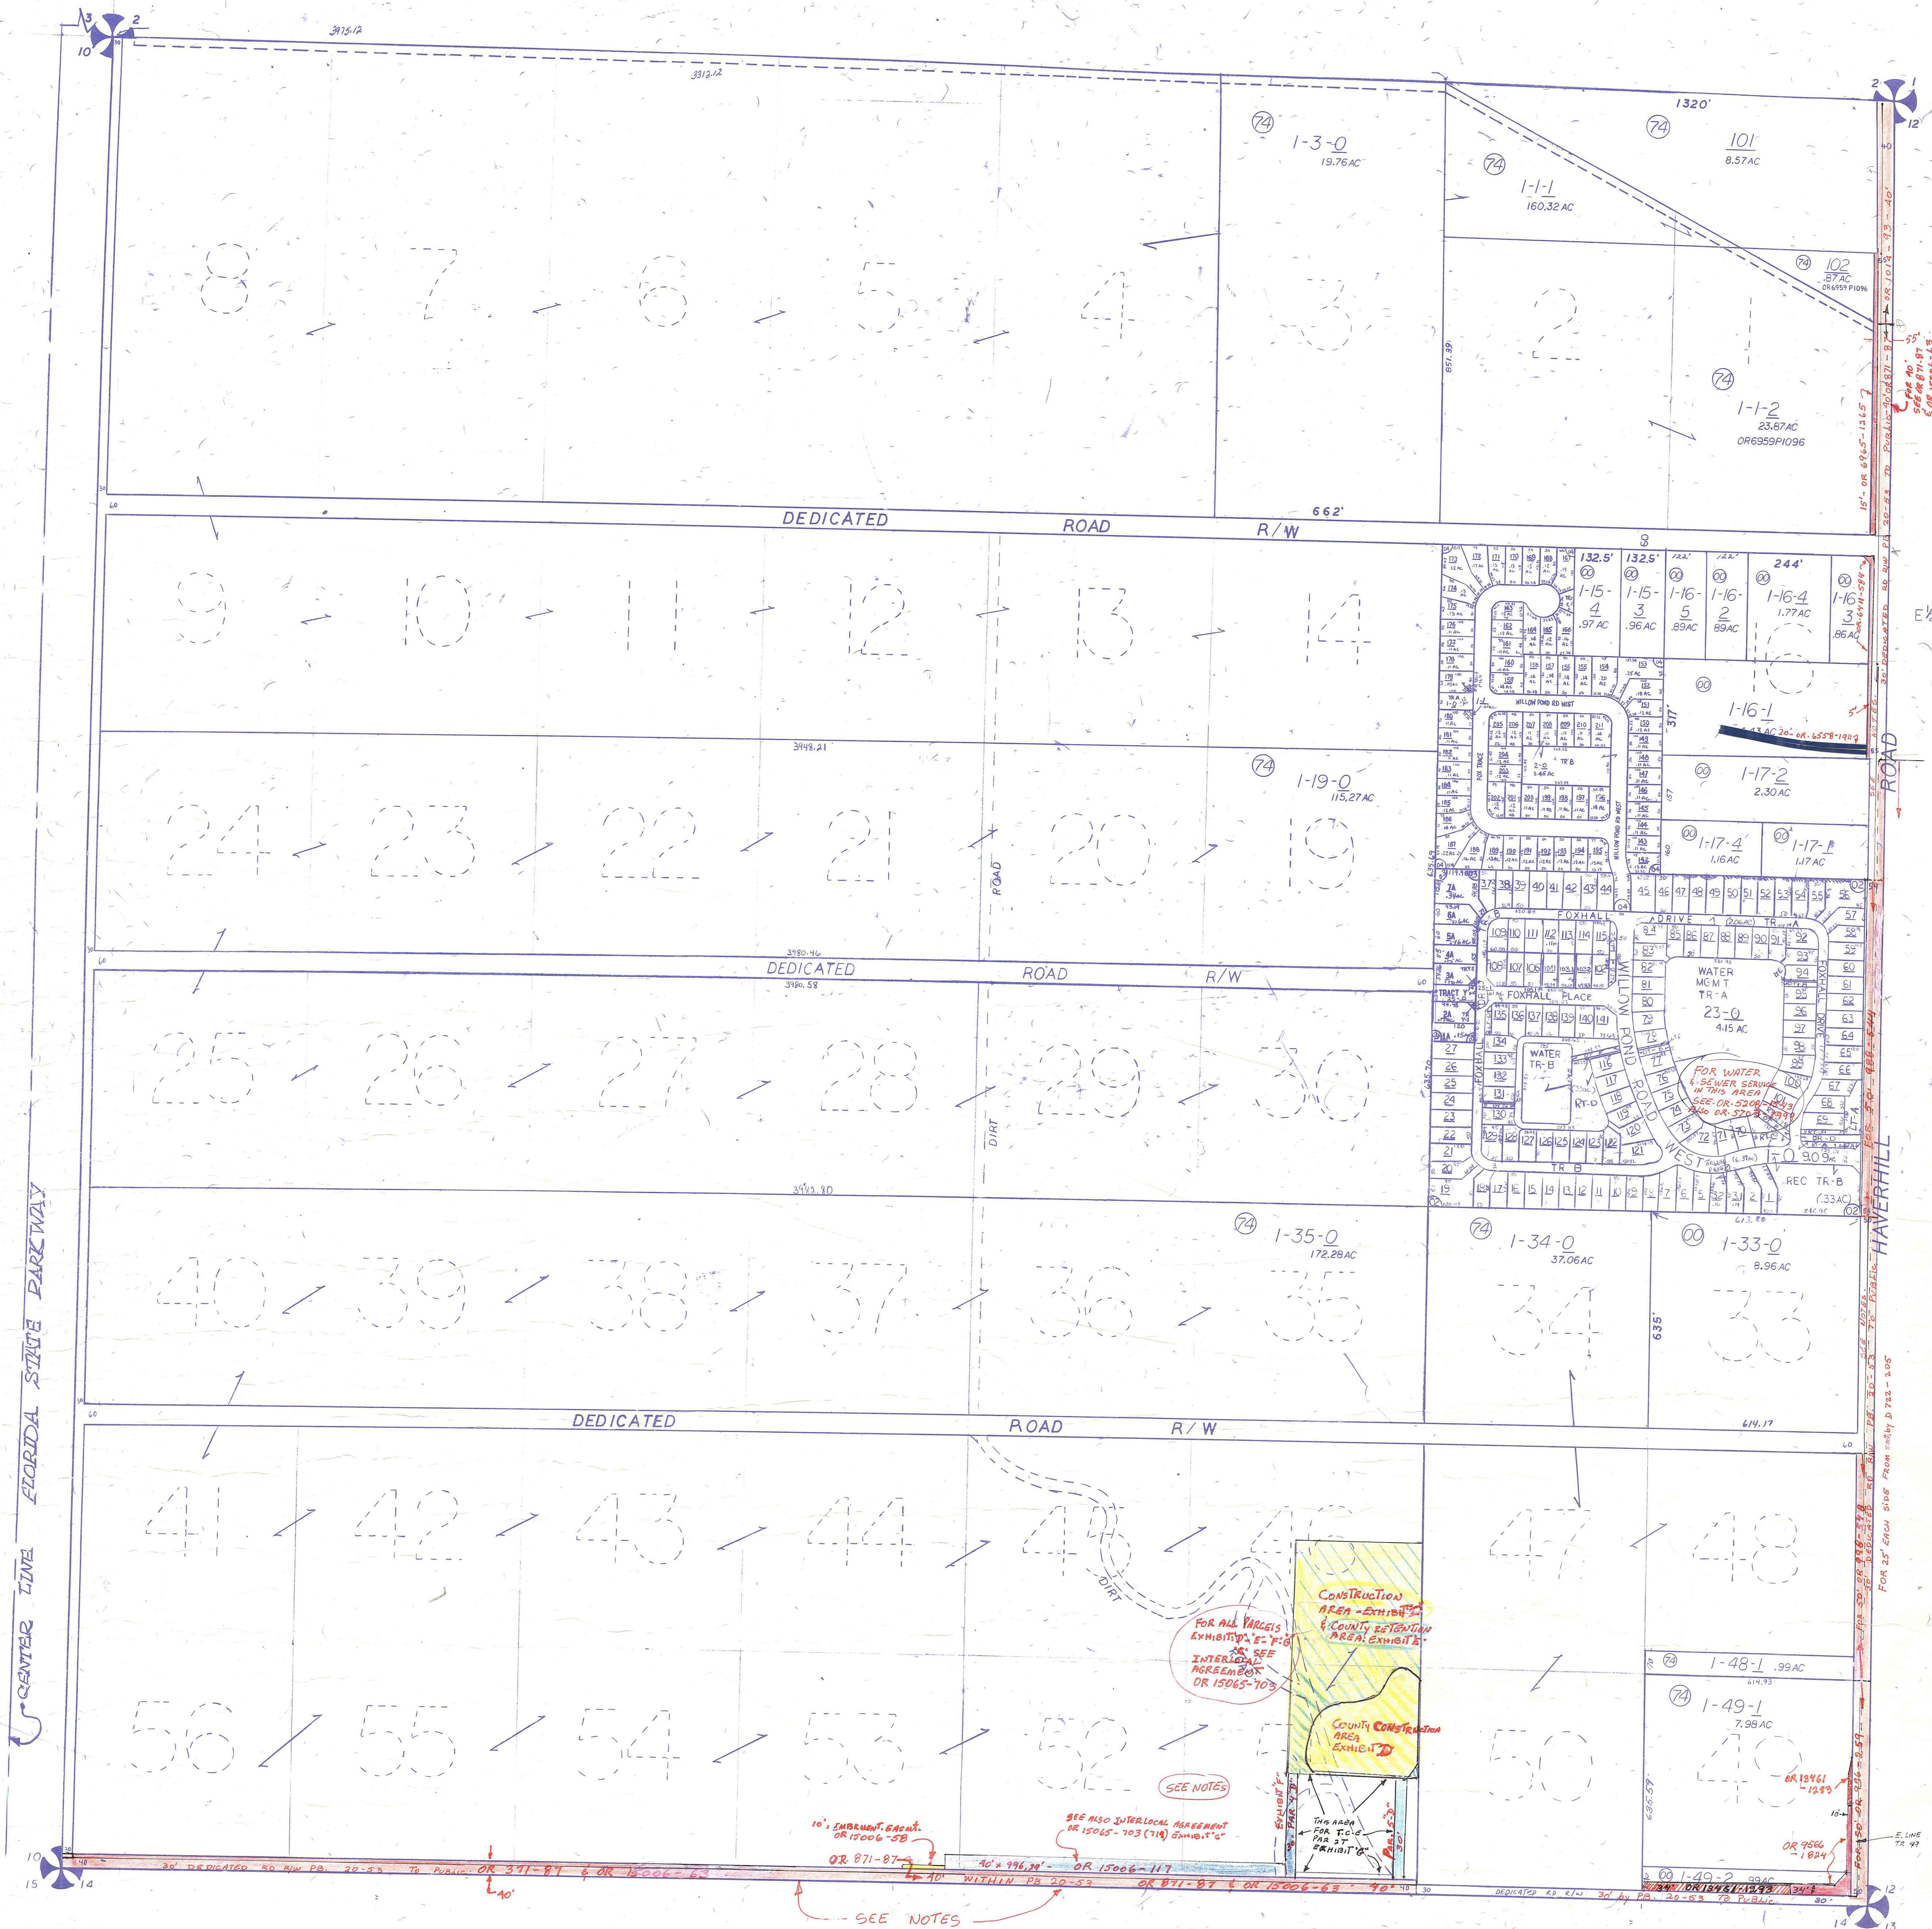

OF ALL SECTION 11 SUBDIVIDED
AS IN SUB. OF SEC 11 AS IN PB 20-53
E 1/2 02 FOXHALL PH 1 (89) PB 58 P12 (74)
E 1/2 03 FOXHALL PH 1A (89) PB 61 P35
NE 1/4 04 FOXHALL PH 2 (91) PB 67 P99


Palm Beach County (County) makes no representation or warrants whatsoever on the attached / enclosed information reflected herein pertaining to easements, rights-of-way, setback lines, reservations, agreements, and other similar matters. The information provided herein should not be relied upon by the requesting party to confirm the existence / non-existence of facts contained herein.

PT OF SECTION IN (74)
" " " " (74)

DDC 34 JD

Notes

- HAVERHILL RD: THE W. 20' OF THE 50' IS RESERVED FOR RD. PURPOSES BY PB. 20-53
- HAVERHILL RD: 50' EACH SIDE FROM SECT. LINE IS POSTED & VIEWED: C.M.B. 10-7-1925 & C.M.B. 8-5-1925
- ROEBUCK RD: (Trs: 51, 59, 59) SEE TRI-PARTY AGREEMENT OR 16096-579 FOR ROEBUCK RD IMPROVEMENTS, DRAINAGE POND, EMBANKMENT EASD. BTWN: PBC, CITY OF WPB, AND E.C.R. BOARD

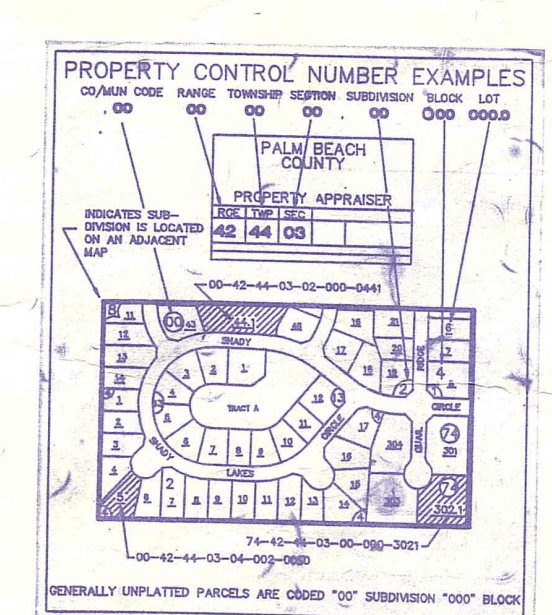

NOTE:
NOT TO BE REPRODUCED IN ANY FORM EXCEPT BY EXPRESS WRITTEN CONSENT FROM THE PALM BEACH COUNTY ASSESSOR.
Information shown hereon is compiled from the best available sources and CANNOT be used for surveys or land transfers of any type.

PALM BEACH COUNTY
GARY R. NIKOLITS
PROPERTY APPRAISER

RGE	TWP	SEC	II	AERIAL
42	43	11		NO 1052
SCALE		1"=200'		
DRAWN BY:		Jon Burke		
UPDATED		4-14-94		

38	31	32	33	34	35	36	31
1	8	9	4	3	2	1	6
12	7	8	9	10	11	12	7
13	18	17	16	15	14	13	18
24	19	20	21	22	23	24	19
25	30	29	28	27	26	25	30
36	31	32	33	34	35	36	31
1	8	9	4	3	2	1	6