


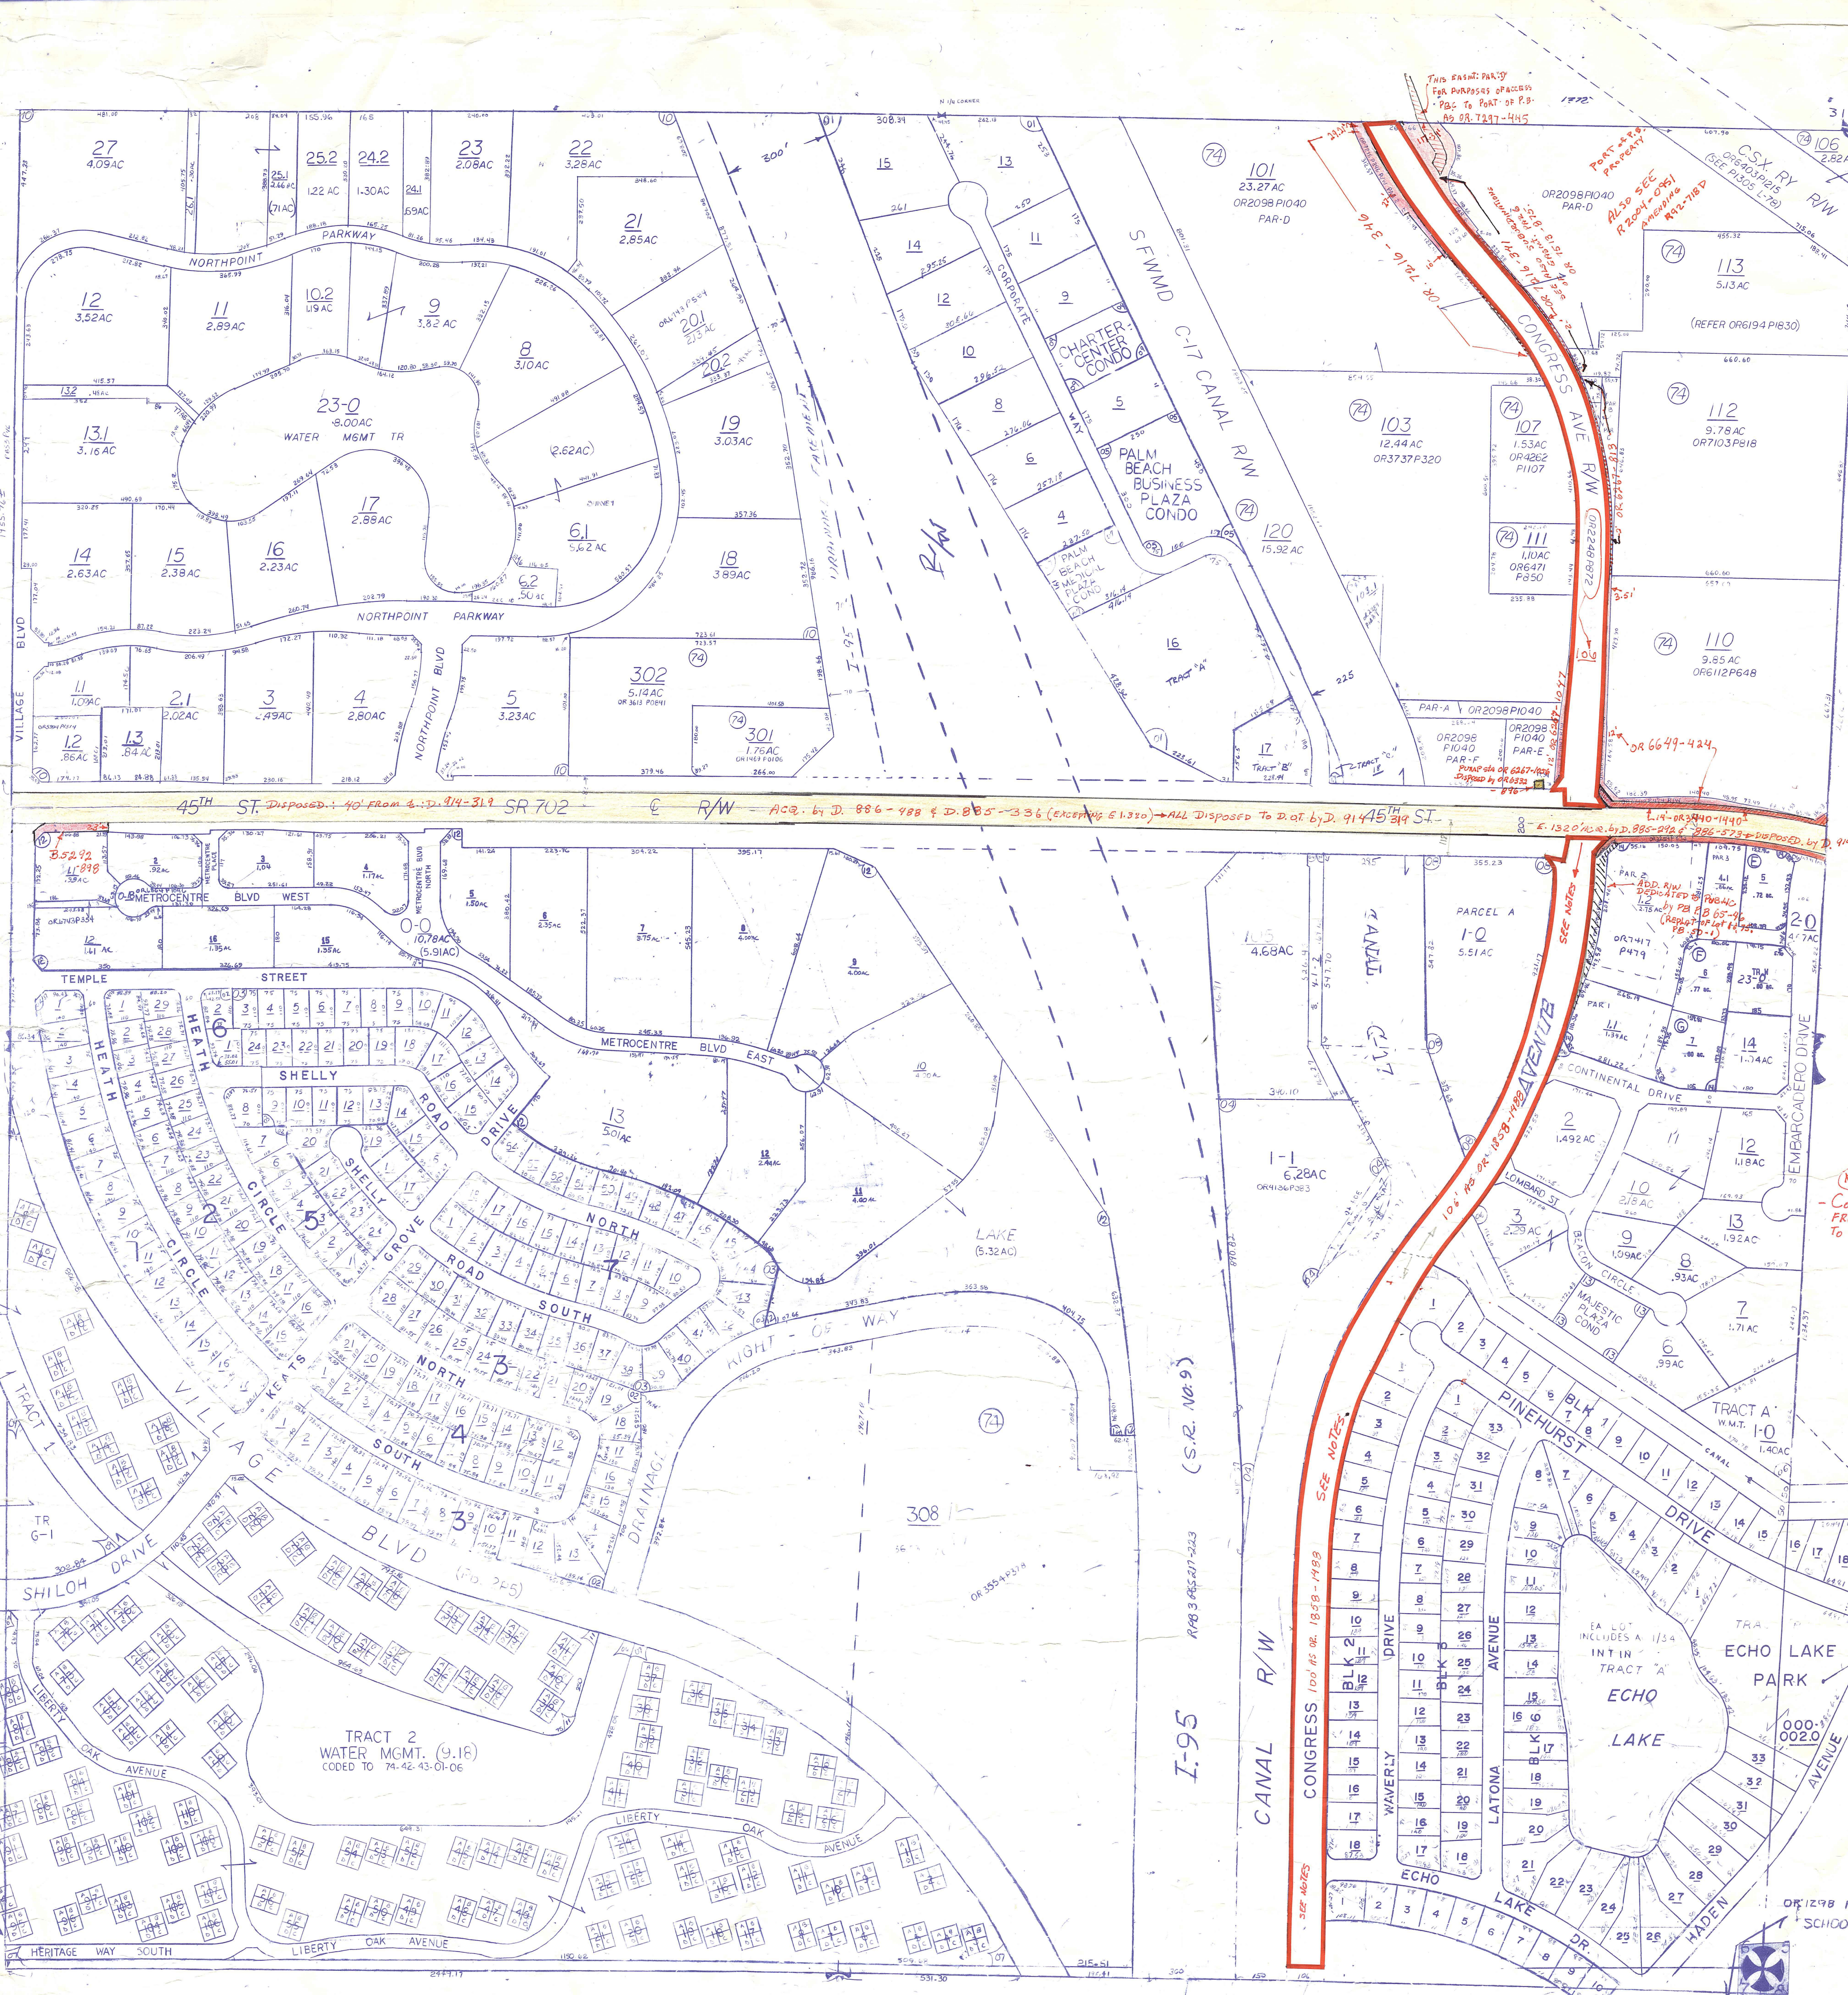

Palm Beach County (County) makes no representation or warranties whatsoever on the attached / enclosed information reflected herein pertaining to easements, rights-of-way, setback lines, reservations, agreements, and other similar matters. The information provided herein should not be relied upon by the requesting party to confirm the existence / non-existence of facts contained herein.


- NE OI PALM BEACH BUSINESS PARK
PB29 P201
- SW O2SPENCER LAKES PL. NO. 1
PB33 P118 (1978)
- SW O3 SPENCER LAKES PLAT 2 (1979)
PB36P29
PB 39 P179
- SE O4 SIL FIR TRACT (1980)
PB 39 P179
- NE O5 PALM BEACH BUSINESS PLAZA CONDO (1981)
PB 39 P179
- SE O6 CONGRESS CROSSINGS (1985) PB50P11
- NE O7 PALM BEACH MEDICAL PLAZA CONDO (1985)
PB 39 P179
- NE O8 VILLAGE PROMENADE PB51P20 (1981)
PB 39 P179
- NE O9 CHARTER CENTER CONDO (1982)
PB 39 P179
- NW O10 NORTHPOINT (88) PB55P156
PB 39 P179
- TAKEN BY 11 PRESIDENTIAL SQUARE
CORPORATE PARK (89) PB57P12
PB 39 P179
- SW O12 METROCENTRE CORP PARK (89) PB61P140
PB 39 P179
- SE O13 MAJESTIC PLAZA CONDO (90)
PB 39 P179
- E 1/2 O14 CONGRESS CROSSINGS REPL LTS 1 & 15 (91)
PB33P46

NOTES
- CONGRESS AVE.
FROM ORESCHOBEE
TO 15TH ST.

★NEW DDC NO. 59 (1982)
SEE: SW 4 71-22-01-16

NOTE:
ALL OF SECTION 15 IS IN MUN. 74
MUNICIPALITY OF WEST PALM BEACH.

CODED SUB 19
IN 43-43-5

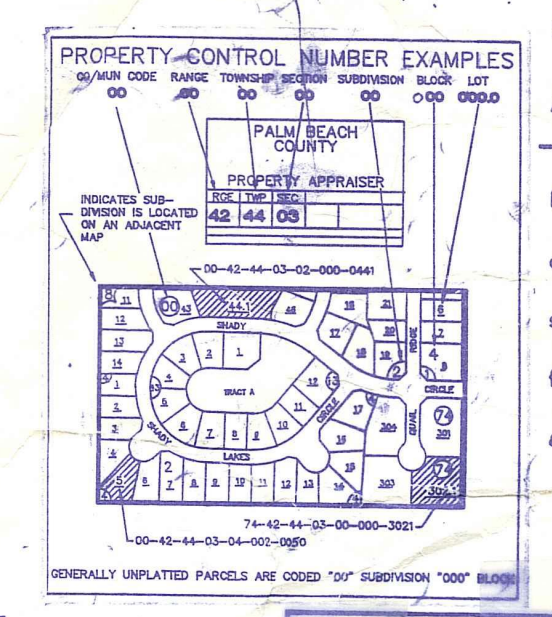

PALM BEACH COUNTY
GARY R. NIKOLITS
PROPERTY APPRAISER

31	32	33	34	35	36	37
1	2	3	4	5	6	7
8	9	10	11	12	13	14
15	16	17	18	19	20	21
22	23	24	25	26	27	28
29	30	31	32	33	34	35
36	37	38	39	40	41	42
43	44	45	46	47	48	49
50	51	52	53	54	55	56
57	58	59	60	61	62	63
64	65	66	67	68	69	70
71	72	73	74	75	76	77
78	79	80	81	82	83	84
85	86	87	88	89	90	91
92	93	94	95	96	97	98
99	100	101	102	103	104	105

RGE	TWP	SEC	AERIAL
43	43	6	NO 66-1
SCALE 1"=200'			
DRAWN BY Gary R. Nikolits			
UPDATED 9/14/94			