


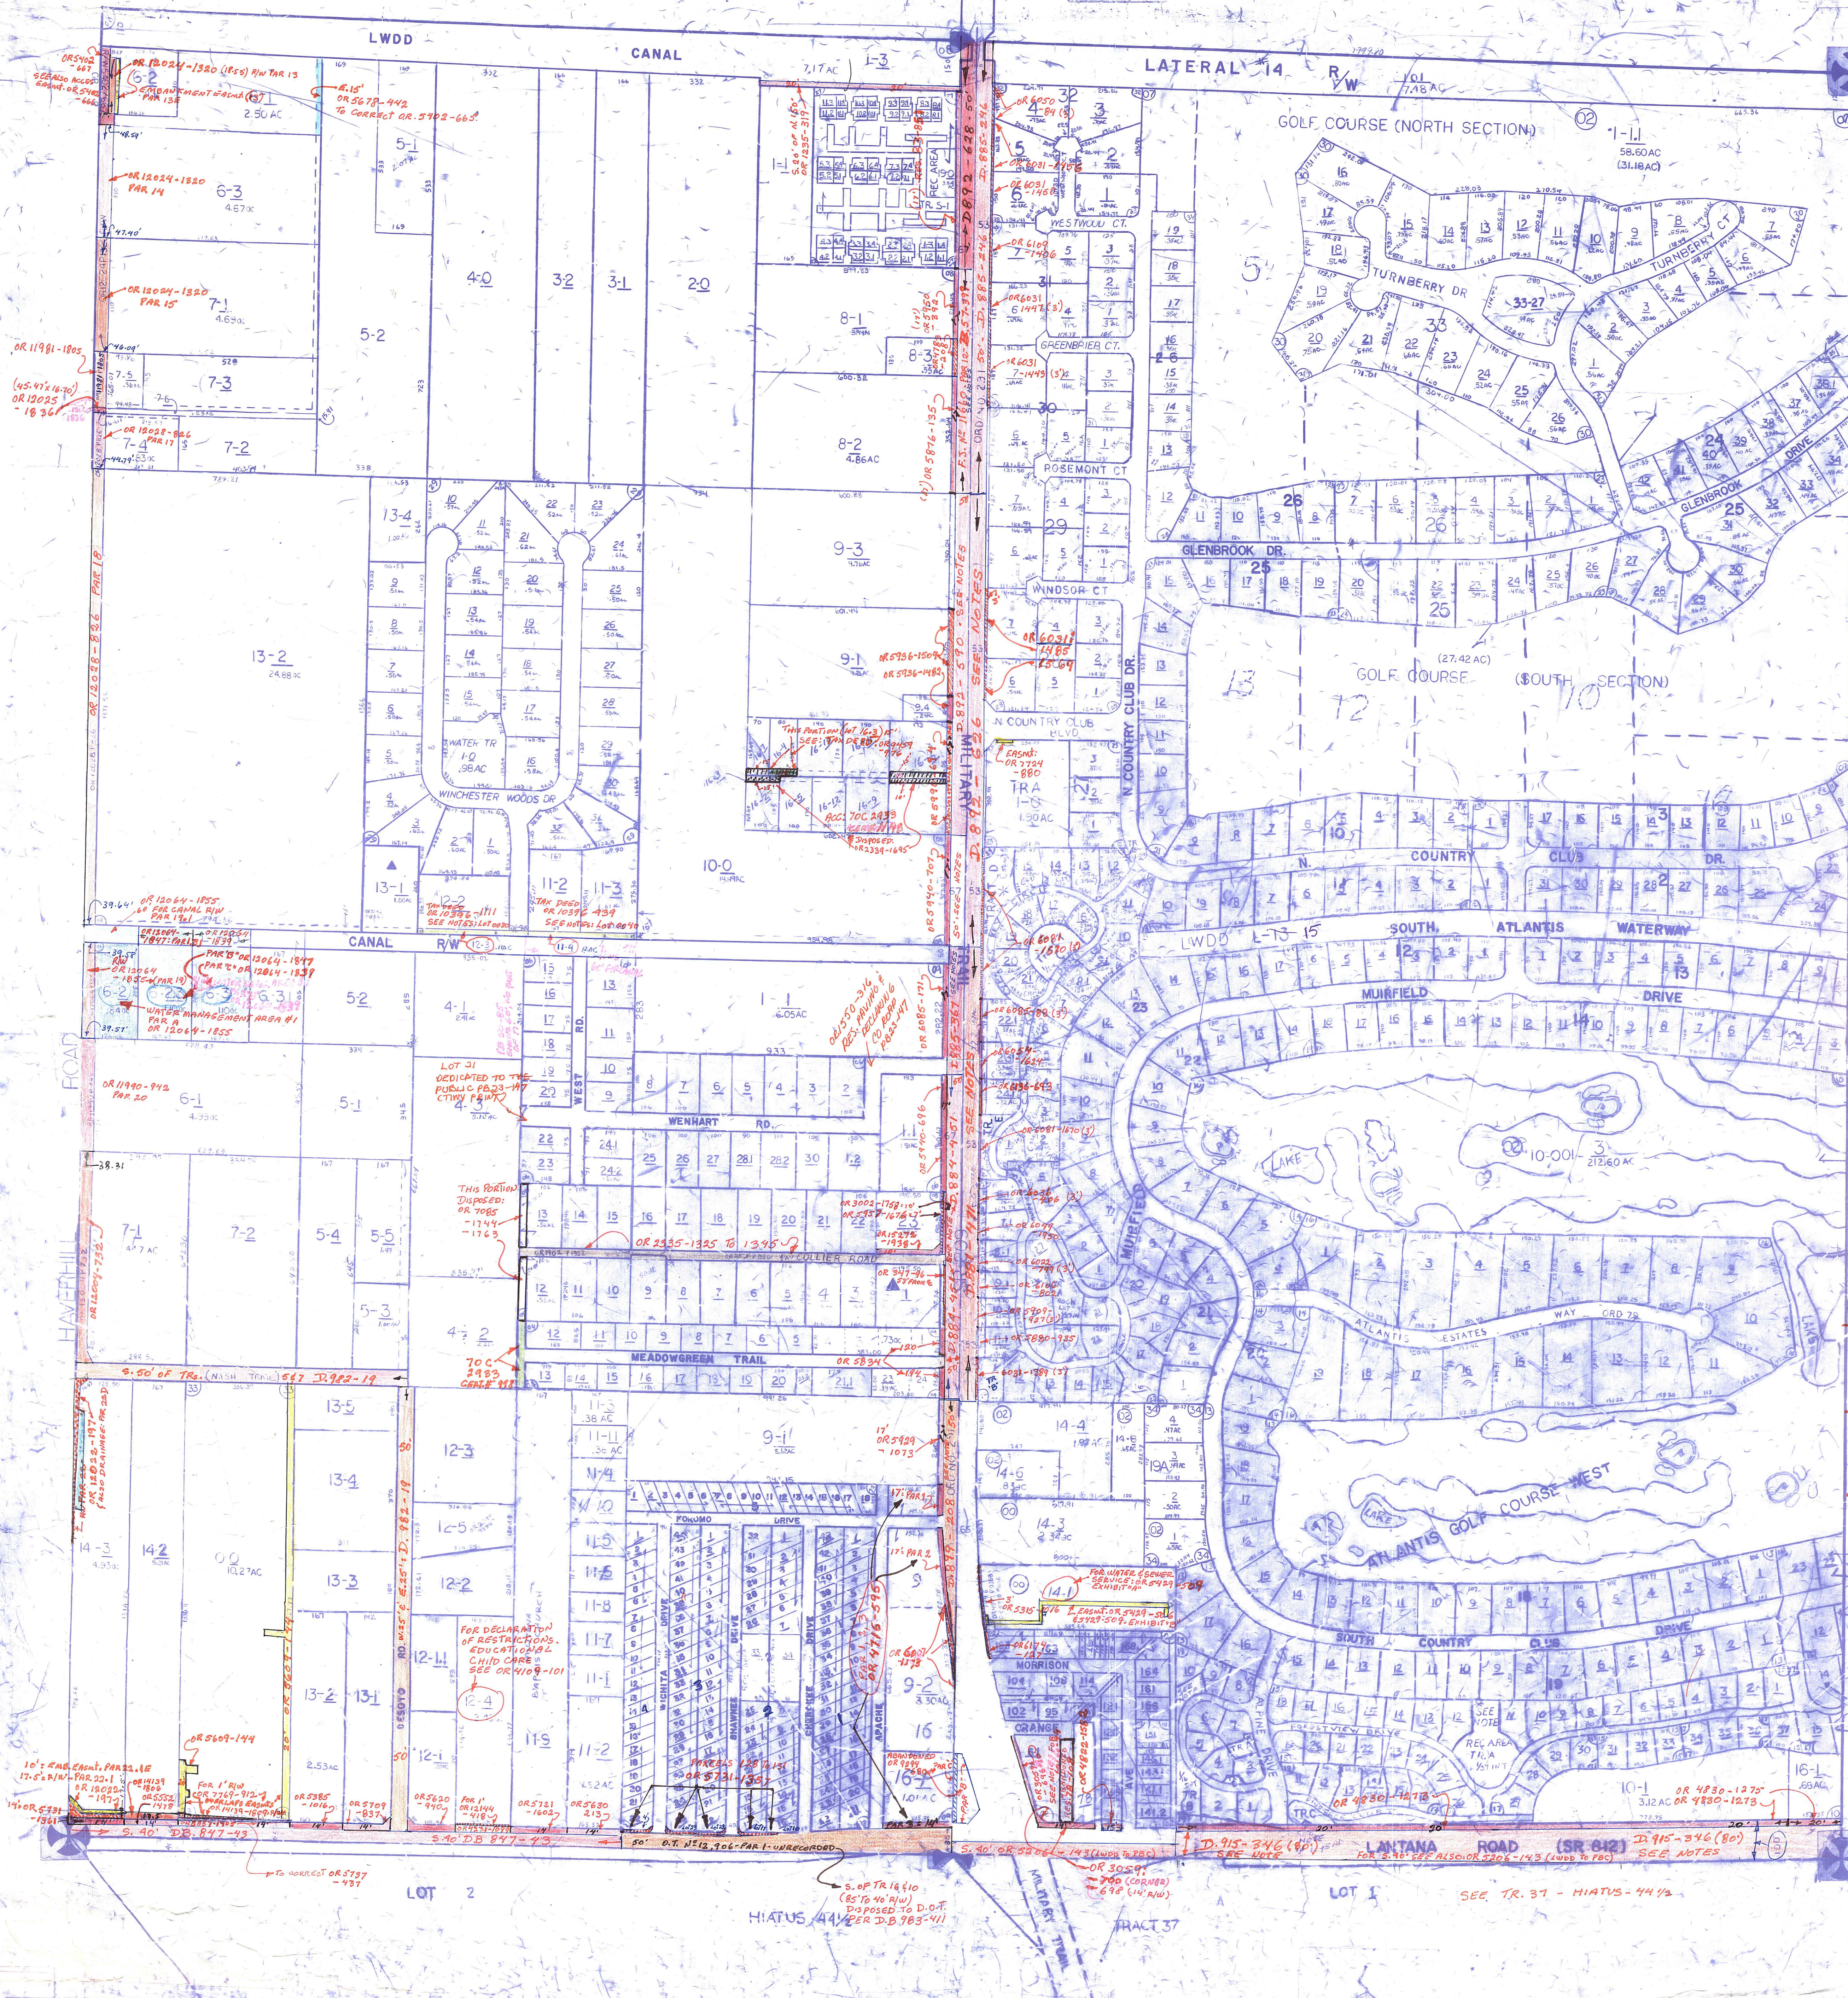

Palm Beach County (County) makes no representation or warranties whatsoever on the attached / enclosed information reflected herein pertaining to easements, rights-of-way, setback lines, reservations, agreements, and other similar matters. The information provided herein should not be relied upon by the requesting party to confirm the existence / non-existence of facts contained herein.

PT OF E/2 IN ATLANTIS DEMANDER IN COUNTY		62 60
SE 01-	ARCANUM	PB 22 P.31
SE 02-	KOKOMO REPLAT	23
SW 03-	KOKOMO TRAILER SUB	25
SW 04-	MEADOWGREEN TRAIL	23
SW 05-	PINE RIDGE EST	AM
SW 06-	WENHART EST.	23
NE 07-	SUB OF NW 1/4	3
NW 08-	SUB OF NW 1/4	3
SW 09-	SUB OF SW 1/4	3
SW 10-	SUB OF SE 1/4	3
SW 11-	PT NO.1 CITY OF ATLANTIS	26
SW 12-	PT NO.3 CITY OF ATLANTIS	27
SW 13-	PL NO.11 CITY OF ATLANTIS	30
SW 14-	PL NO.12 CITY OF ATLANTIS (76)	31
SW 15-	FORESTVIEW VILLAS (76)	31
SW 16-	ATLANTIS ESTATES (77)	31
SW 17-	FORESTVIEW VILLAS REPLAT NO.1 (77)	31
SW 18-	PL NO.13 CITY OF ATLANTIS (77)	32
SW 19-	WOODLAND VILLAS (79)	35
SW 20-	PL NO.15 CITY OF ATLANTIS (80)	38
SW 21-	PL NO.16A CITY OF ATLANTIS (80)	38
SW 22-	MUIRFIELD VILLAS (80) CITY OF ATLANTIS	38
SW 23-	CITY OF ATLANTIS PL 16,8 (81)	40
SW 24-	CYPRESS KEY VILLAS (1982) PB43	72
* INDICATES 1/2 AND INTEREST EACH 1/2		
SW 25-	CITY OF ATLANTIS (1984) PB45	72
SW 26-	CYPRESS KEY VILLAS, REPL. OF PL 8 & 9 CITY OF ATLANTIS (84) PB46P187	80
SW 27-	BARCLAY SQUARE (84) P346P46	87
SW 28-	ATLANTIS, CITY OF, PL 16-D, 651 PB47	87
SW 29-	WINCHESTER WOODS (86) PB50P85	90
SW 30-	ATLANTIS, CITY OF, PL 17 (87) PB53P102	92
SW 31-	ATLANTIS, CITY OF, PL 16-E (87) PB53P102	92
SW 32-	ATLANTIS, CITY OF, PL 16-F (87) PB53P102	92
SW 33-	LANTANA PALMS (97) PB77P51	97
SW 34-	CITY OF ATLANTIS PL 19 (2001) PB99P116	97

▲ PARCEL RESTRICTED
PER: UNITY OF TITLE

EACH LOT IN SUB 15 HAS AN
UNDIVIDED 1/37th INTEREST
IN TRACTS A, B, C.

EACH LOT IN SUB 19 HAS AN
UNDIVIDED 1/18th INTEREST
IN TRACTS A, B, C, & D

NOTES: LANTANA:

P.B.C. DISPOSED TO D.O.T
N. 65' OF S. 80' OF EAST 1/2
OF SECT. 36-44-42 = D. 917-532.

MILITARY:

P.B.C. DISPOSED 50' FROM ♀
(100' Total) To D.O.T: D. 909-208

CORBETT RD.

LOTS 0030 & 0040: TO P.B.C.
AS R/W FROM LANDS AVAILABLE
FOR TAXES LIST (5-8-98). SEE
LETTER FROM PROPERTY & REAL
EST. MANA
CITY OF ATLANTIS PL. 6-5-1998
CODED 43-44-31

KOKOMO TRAILER SUB
LOTS 61-94, SUB. (C2)
P.P. 23-33: P.B.C.
ACCEPTED bill of SALE
FROM MOBIL OIL CORP. FOR
ON SITE WATER SYSTEM.
LOTS 61 TO 94.
O.R. 4355-648

**NOT TO BE REPRODUCED IN
ANY FORM EXCEPT BY EXPRESS
WRITTEN CONSENT FROM THE
PALM BEACH COUNTY
PROPERTY APPRAISER**

Information shown herein is
compiled from the best available
sources and CANNOT be used
for surveys or land transfers of
any type.

**PALM BEACH
COUNTY
GARY R. NIKOLITS
PROPERTY APPRAISER**

36	31	32	33	34	35	36	31	PROPERTY APPRAISER			
1	6	5	4	3	2	1	6	RGE	TWP	SEC	AERIAL
12	7	6	5	4	3	11	12	42	44	36	NO 65A
13	17	16	15	14	13	18					
24	19	20	21	22	23	24					
25	26	27	28	29	30	25					
36	31	32	33	34	35	36	31	SCALE	1" = 200'		
DRAWN BY											

* OR. 2335, PG. 15 1325-1345

QUIT-CLAIM DEEDS FOR
NORTH OR SOUTH 15 FEET
OF INGRESS/EGRESS
EASEMENT FOR
COLLIER ROAD

QUIT CLAIM DEEDS TO P.B.C.

LOTS 3, 4 & 9 WERE EXCLUDED


* SEE O.R.B. 89, PG. 3
FOR ESMT. DEDICATION

THIS PORTION
DISPOSED:
OR 7085
-1744
-1763

4-2

70C
2933
GEN. # 918


12-3

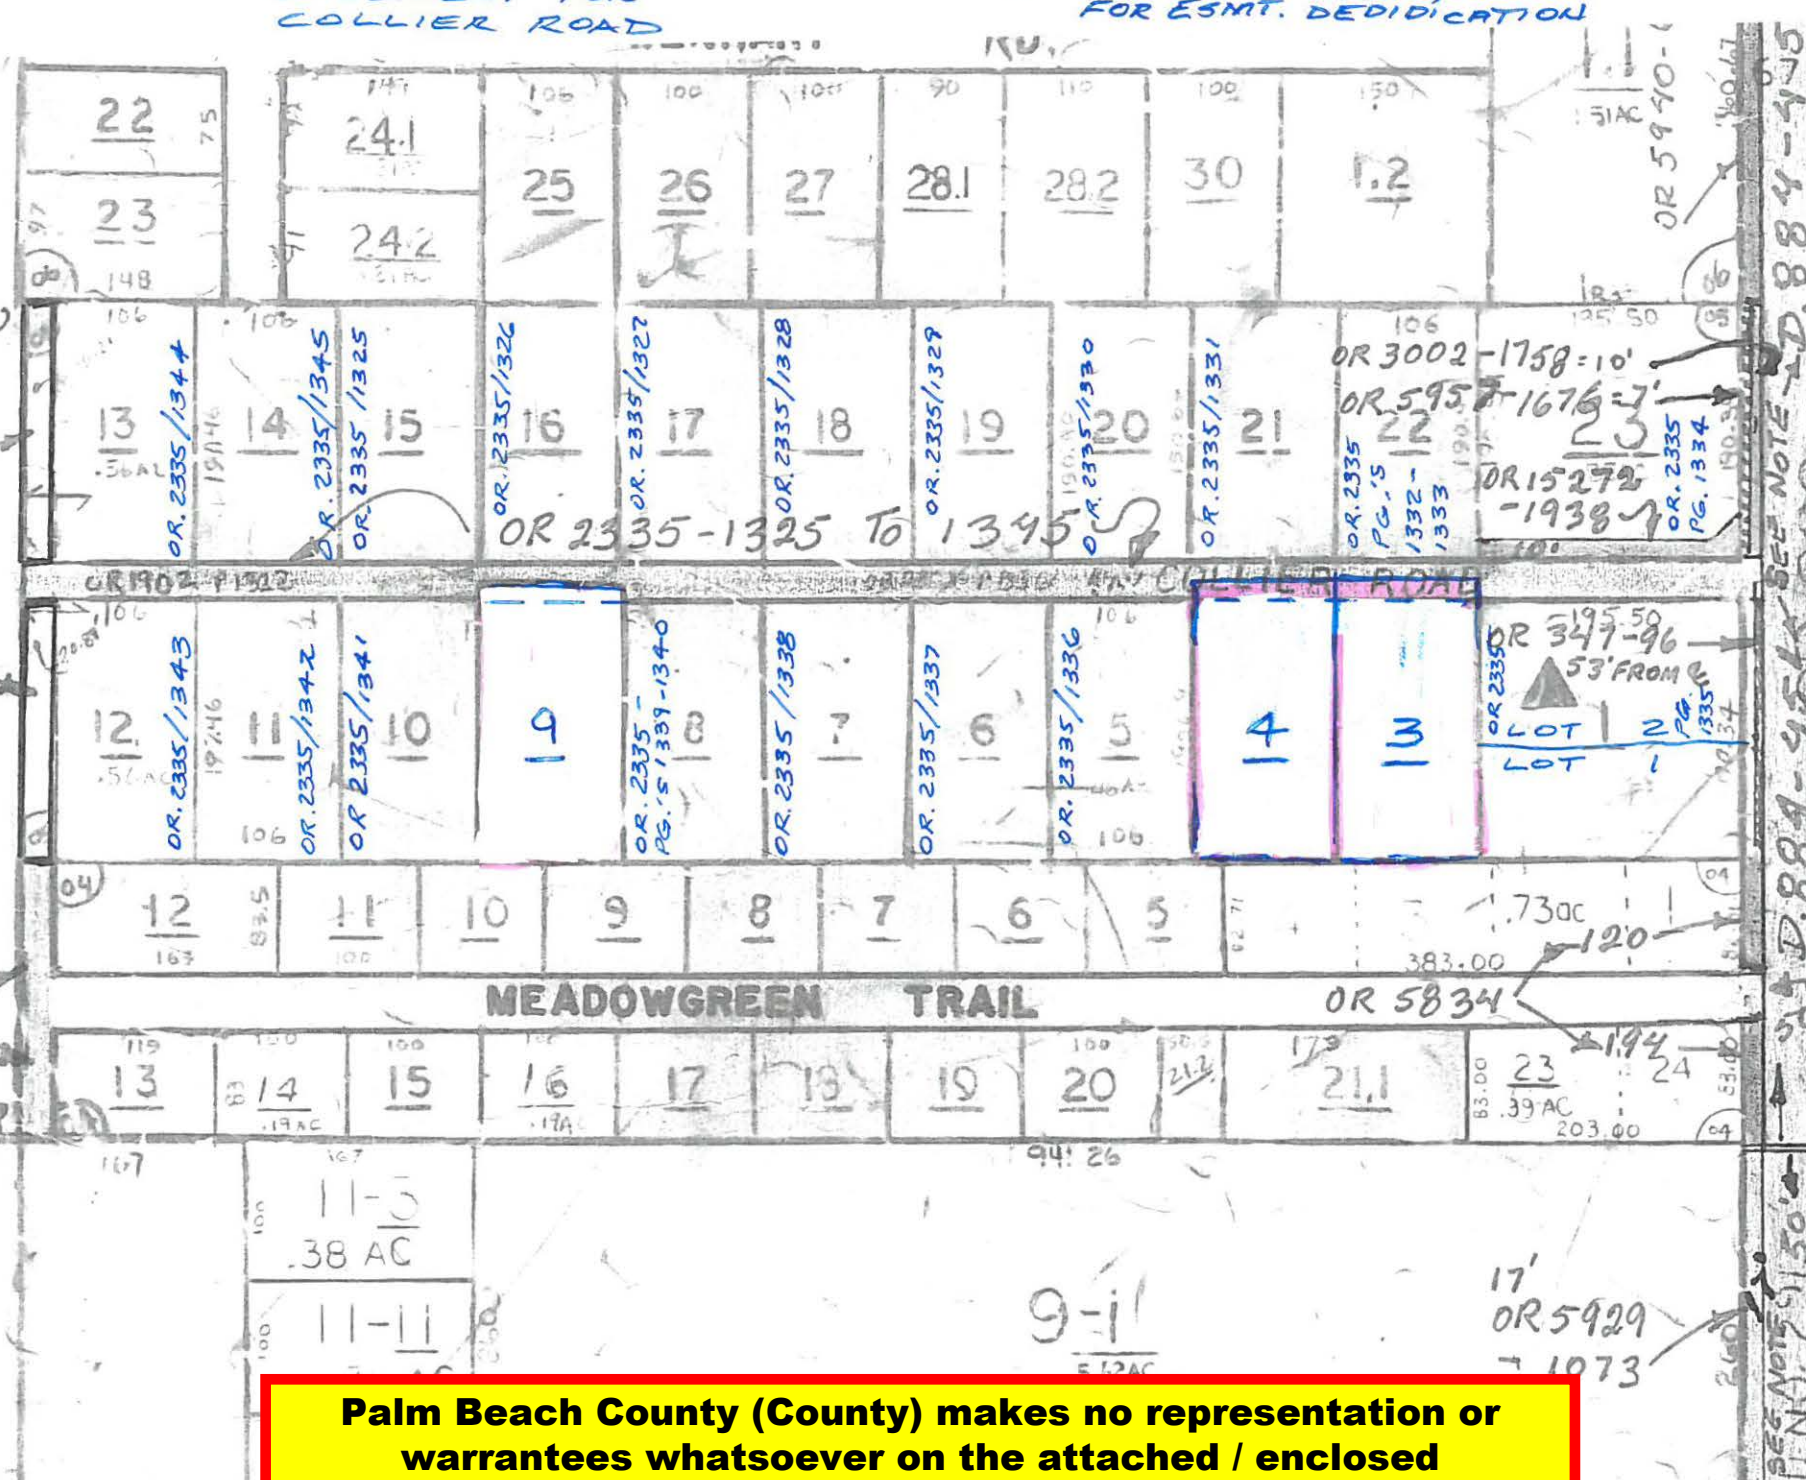

Palm Beach County (County) makes no representation or warrants whatsoever on the attached / enclosed information reflected herein pertaining to easements, rights-of-way, setback lines, reservations, agreements, and other similar matters. The information provided herein should not be relied upon by the requesting party to confirm the existence / non-existence of facts contained herein.

SEC 36
TWP 44
R6E 42

**Palm Beach County
(County) makes no
representation or
warrantees whatsoever
on the attached /
enclosed information
reflected herein
pertaining to easements,
rights-of-way, setback
lines, reservations,
agreements, and other
similar matters. The
information provided
herein should not be
relied upon by the
requesting party to
confirm the existence /
non-existence of facts
contained herein.**

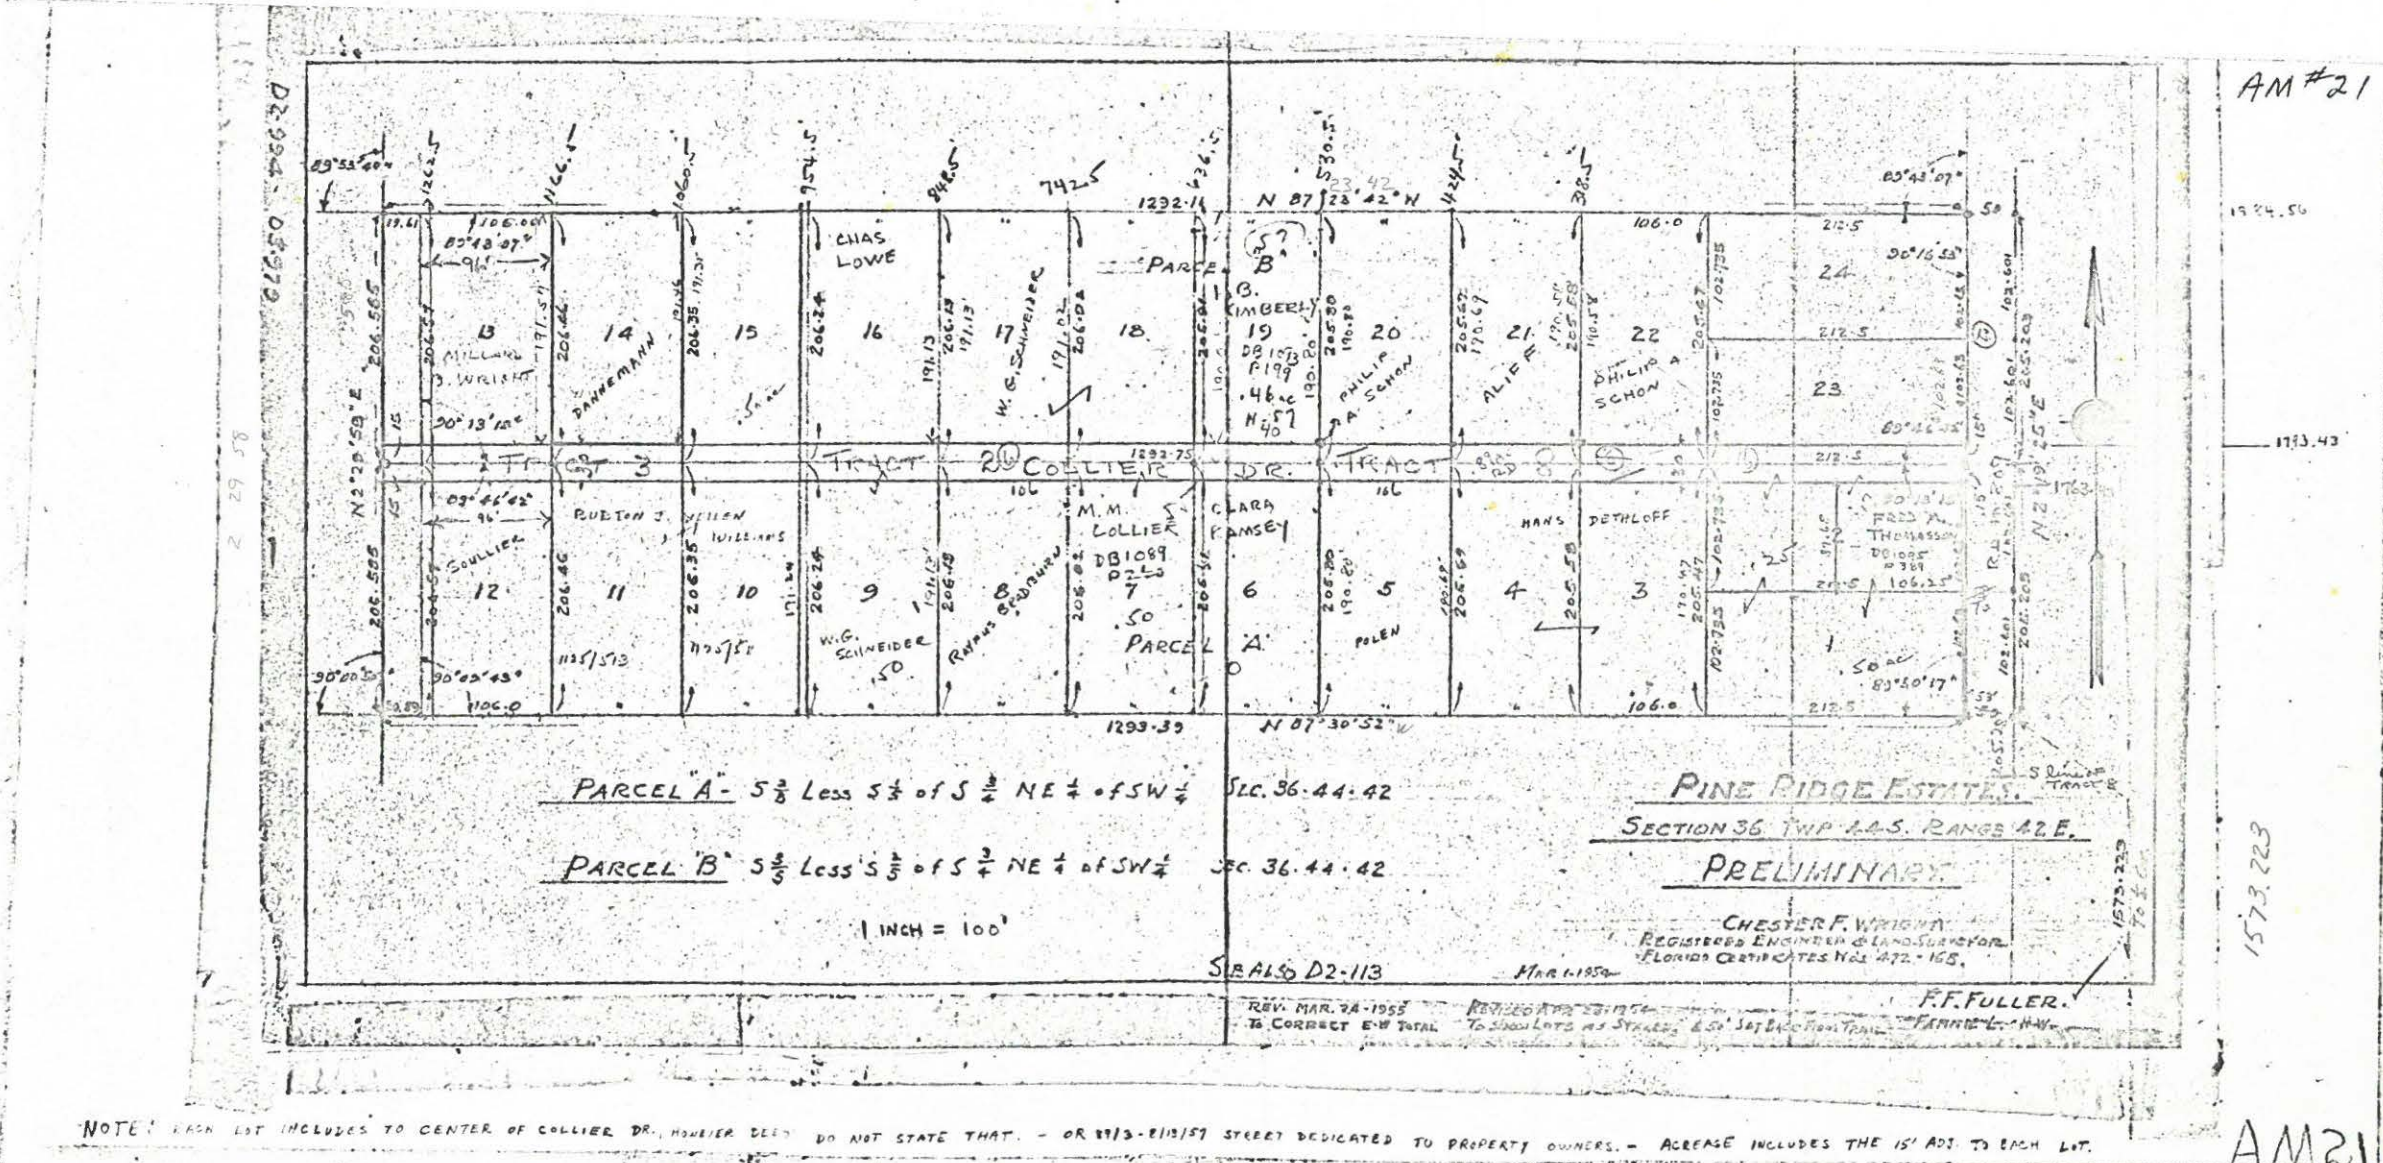

lots 1113 Military Trail to 1115 at 1100
Snyder lot raised back to 1100
JMS MWB 12-17-62

See misc file for better copy