ARCHIVE DOCUMENT

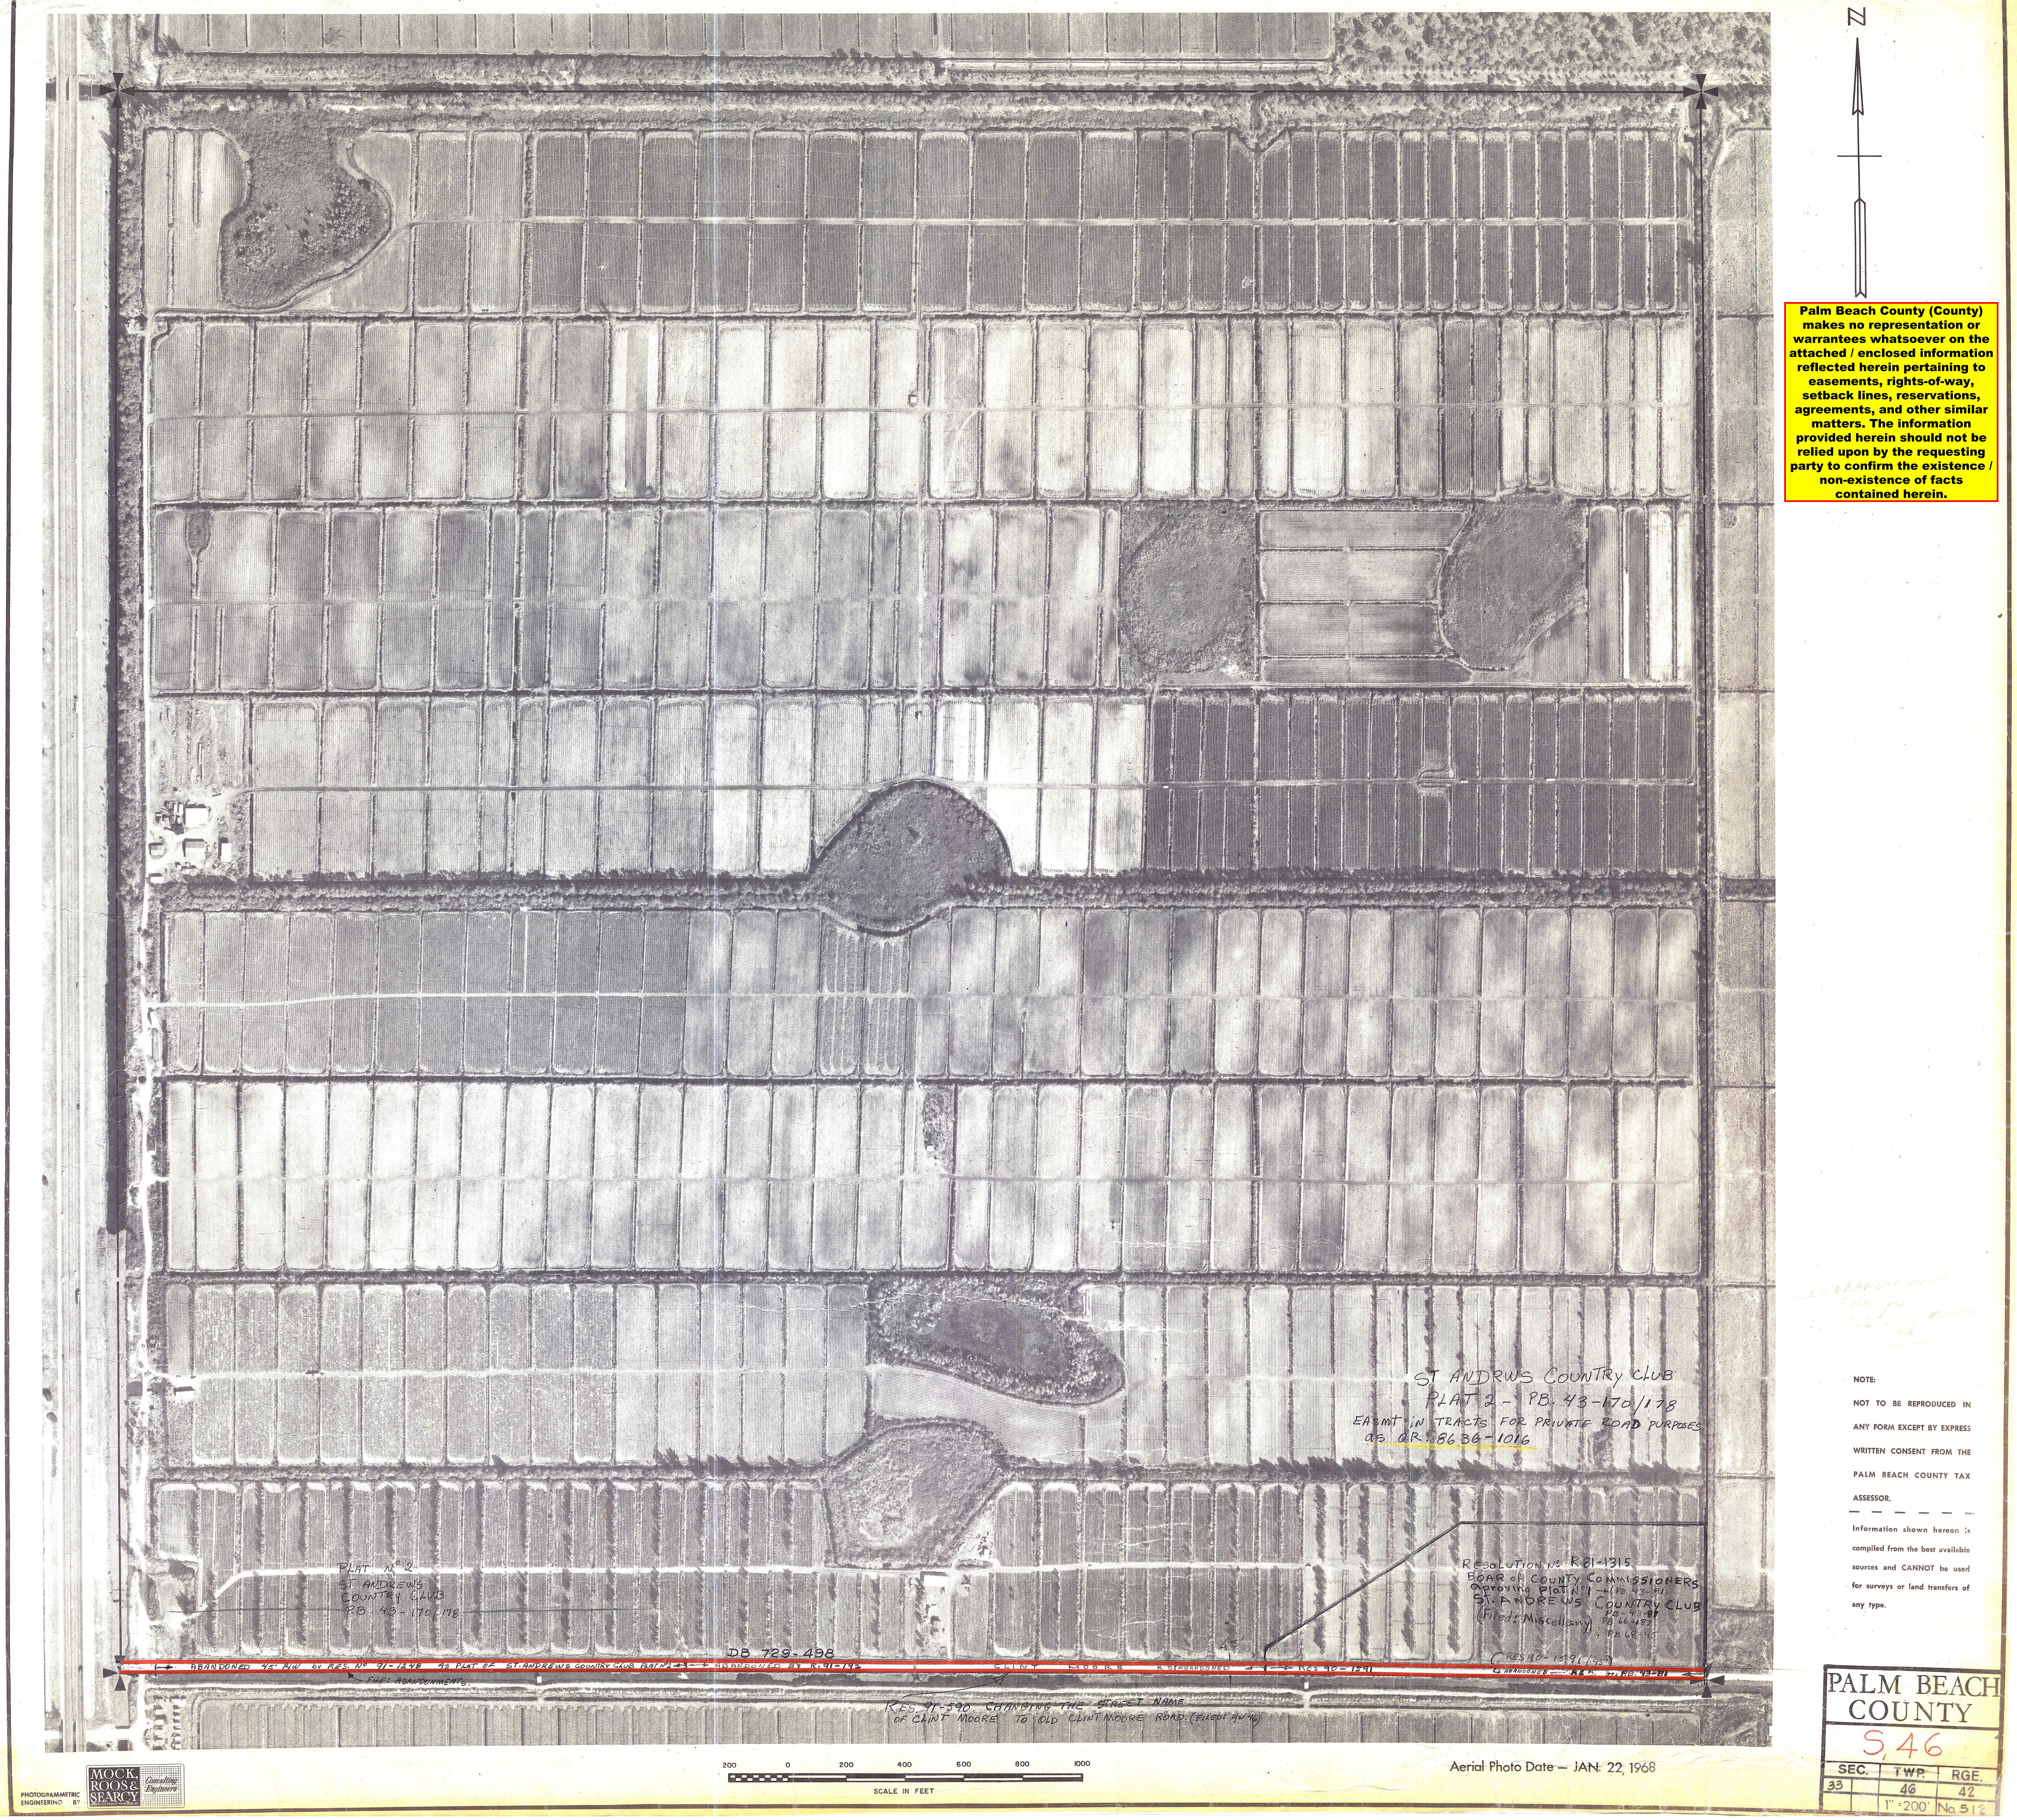
N
PLAT Nº 2
ST ANDREWS
COUNTRY CLUB
P.B. 43-170/178
DB 729-498
ABANDONED 45' R/W by RES. Nº 91-1248 AS PLAT OF ST. ANDREWS COUNTRY CLUB PLAT Nº2
ABANDONED BY R. 91-192
FILE: ABANDONMENTS.
CLINT MOORE RD ABANDONED
RES 90-1591
45'
RES 91-590 CHANGING THE STREET NAME OF CLINT MOORE TO OLD CLINT MOORE ROAD. (FILED: R/W 46)
ST ANDRWS COUNTRY CLUB
PLAT 2 - PB. 43-170/178
EASMT IN TRACTS FOR PRIVATE ROAD PURPOSES as OR. 8636-1016
RESOLUTION Nº R81-1315
BOAR of COUNTY COMMISSIONERS aproving Plat Nº1 → (PB 43-81)
ST. ANDREWS COUNTRY CLUB
(Filed: Miscellany)
PB-43-81
PB 66-187
& PB 68-45
(RES 90-1591 (45')
ABANDONED ... PB. 43-81
CK - ABANDONMENT Files for OLD Clint Moore Rd
200 0 200 400 600 800 1000
SCALE IN FEET

Palm Beach County (County) makes no representation or warrantees whatsoever on the attached / enclosed information reflected herein pertaining to easements, rights-of-way, setback lines, reservations, agreements, and other similar matters. The information provided herein should not be relied upon by the requesting party to confirm the existence / non-existence of facts contained herein.

NOTE:

NOT TO BE REPRODUCED IN ANY FORM EXCEPT BY EXPRESS WRITTEN CONSENT FROM THE PALM BEACH COUNTY TAX ASSESSOR.

Information shown hereon is compiled from the best available sources and CANNOT be used for surveys or land transfers of any type.

PHOTOGRAMMETRIC ENGINEERING BY MOCK, ROOS & SEARCY INCORPORATED Consulting Engineers

Aerial Photo Date – JAN. 22, 1968

PALM BEACH COUNTY

S,46

SEC.	TWP.	RGE.
33	46	42
	1" = 200'	No. 512