ARCHIVE DOCUMENT

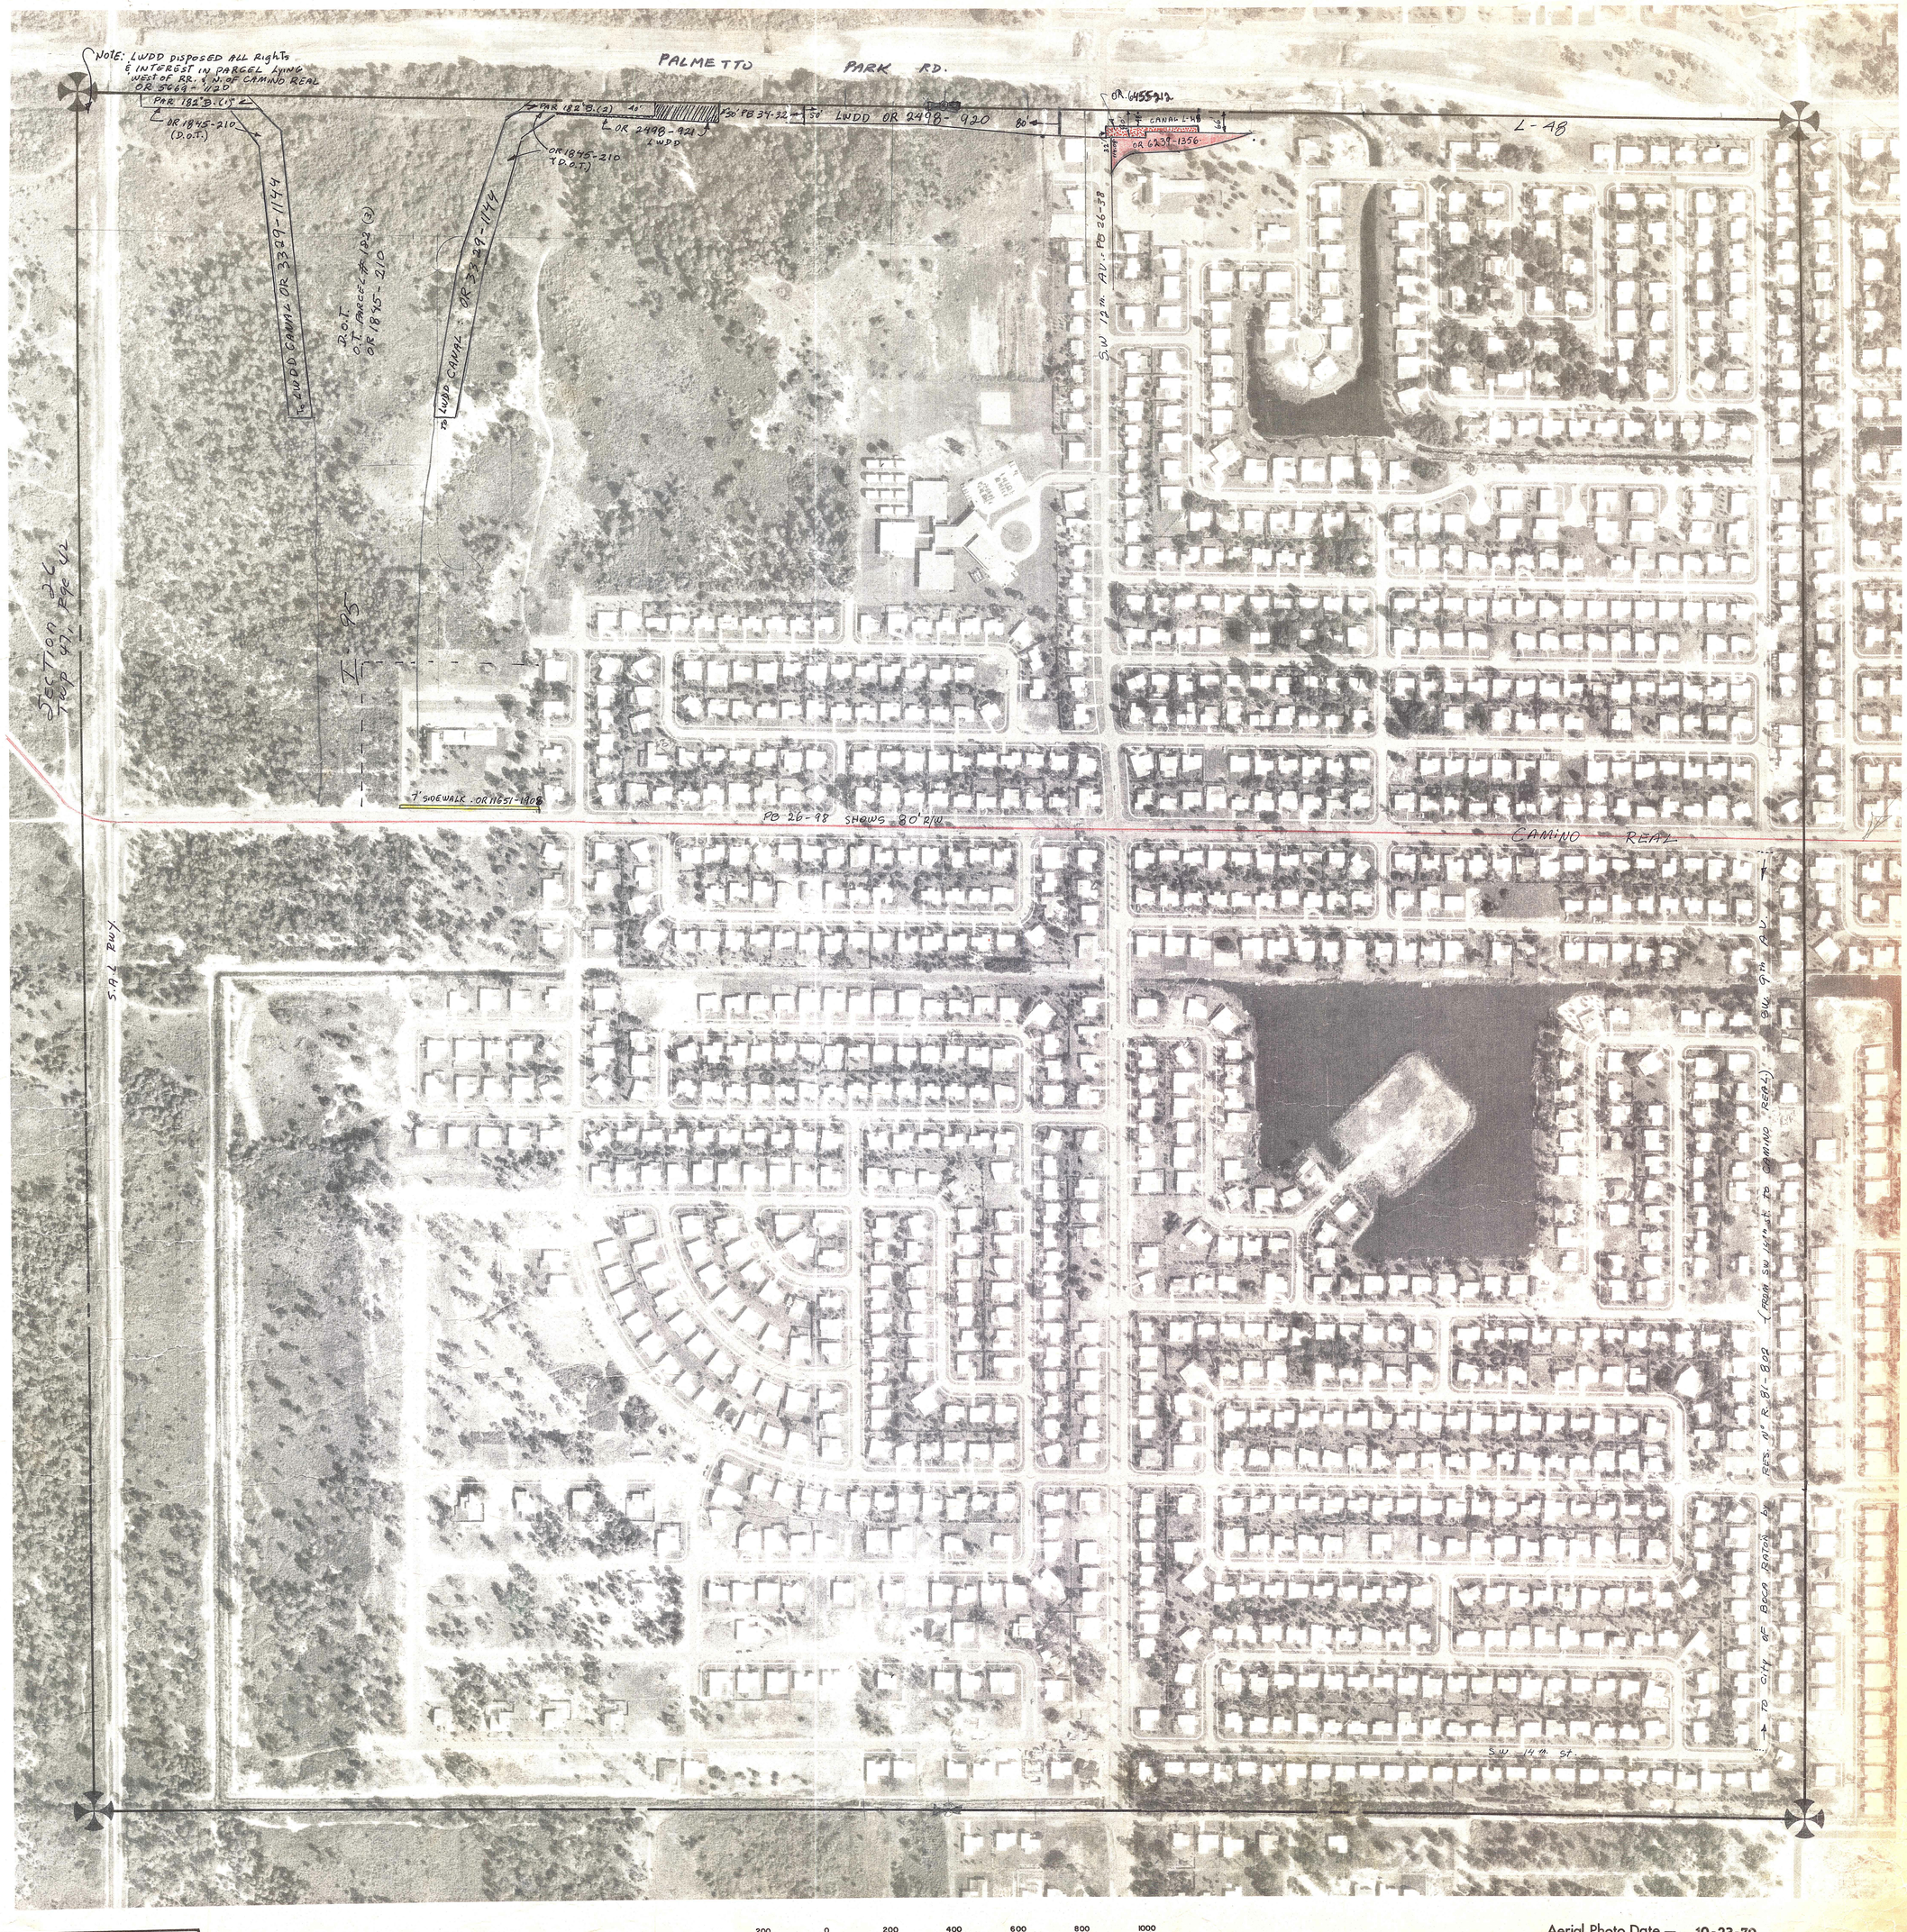

N

Palm Beach County (County) makes no representation or warrantees whatsoever on the attached / enclosed information reflected herein pertaining to easements, rights-of-way, setback lines, reservations, agreements, and other similar matters. The information provided herein should not be relied upon by the requesting party to confirm the existence / non-existence of facts contained herein.

66 FT. R/W - BOTTS RD PER DB 668-116 (NOW WEST CAMINO REAL) - FROM Sec. 30 Twp 47, Rge 43

FOR ROAD R/W ABANDONMENT WITHIN THIS SECTION — SEE R 74-565)

30-47-42 TO 25-47-42

PALM BEACH COUNTY
S. 53
DAVID L. REID
County Assessor

RGE	TWP	SEC		AERIAL
42	47	25		No. 624
SCALE		1"=200'		

BROCKWAY, OWEN & ANDERSON ENGINEERS, INC.
ENGINEERS PLANNERS SURVEYORS
WEST PALM BEACH, FLORIDA

200 0 200 400 600 800 1000
SCALE IN FEET

Aerial Photo Date — 10-23-70