ARCHIVE DOCUMENT

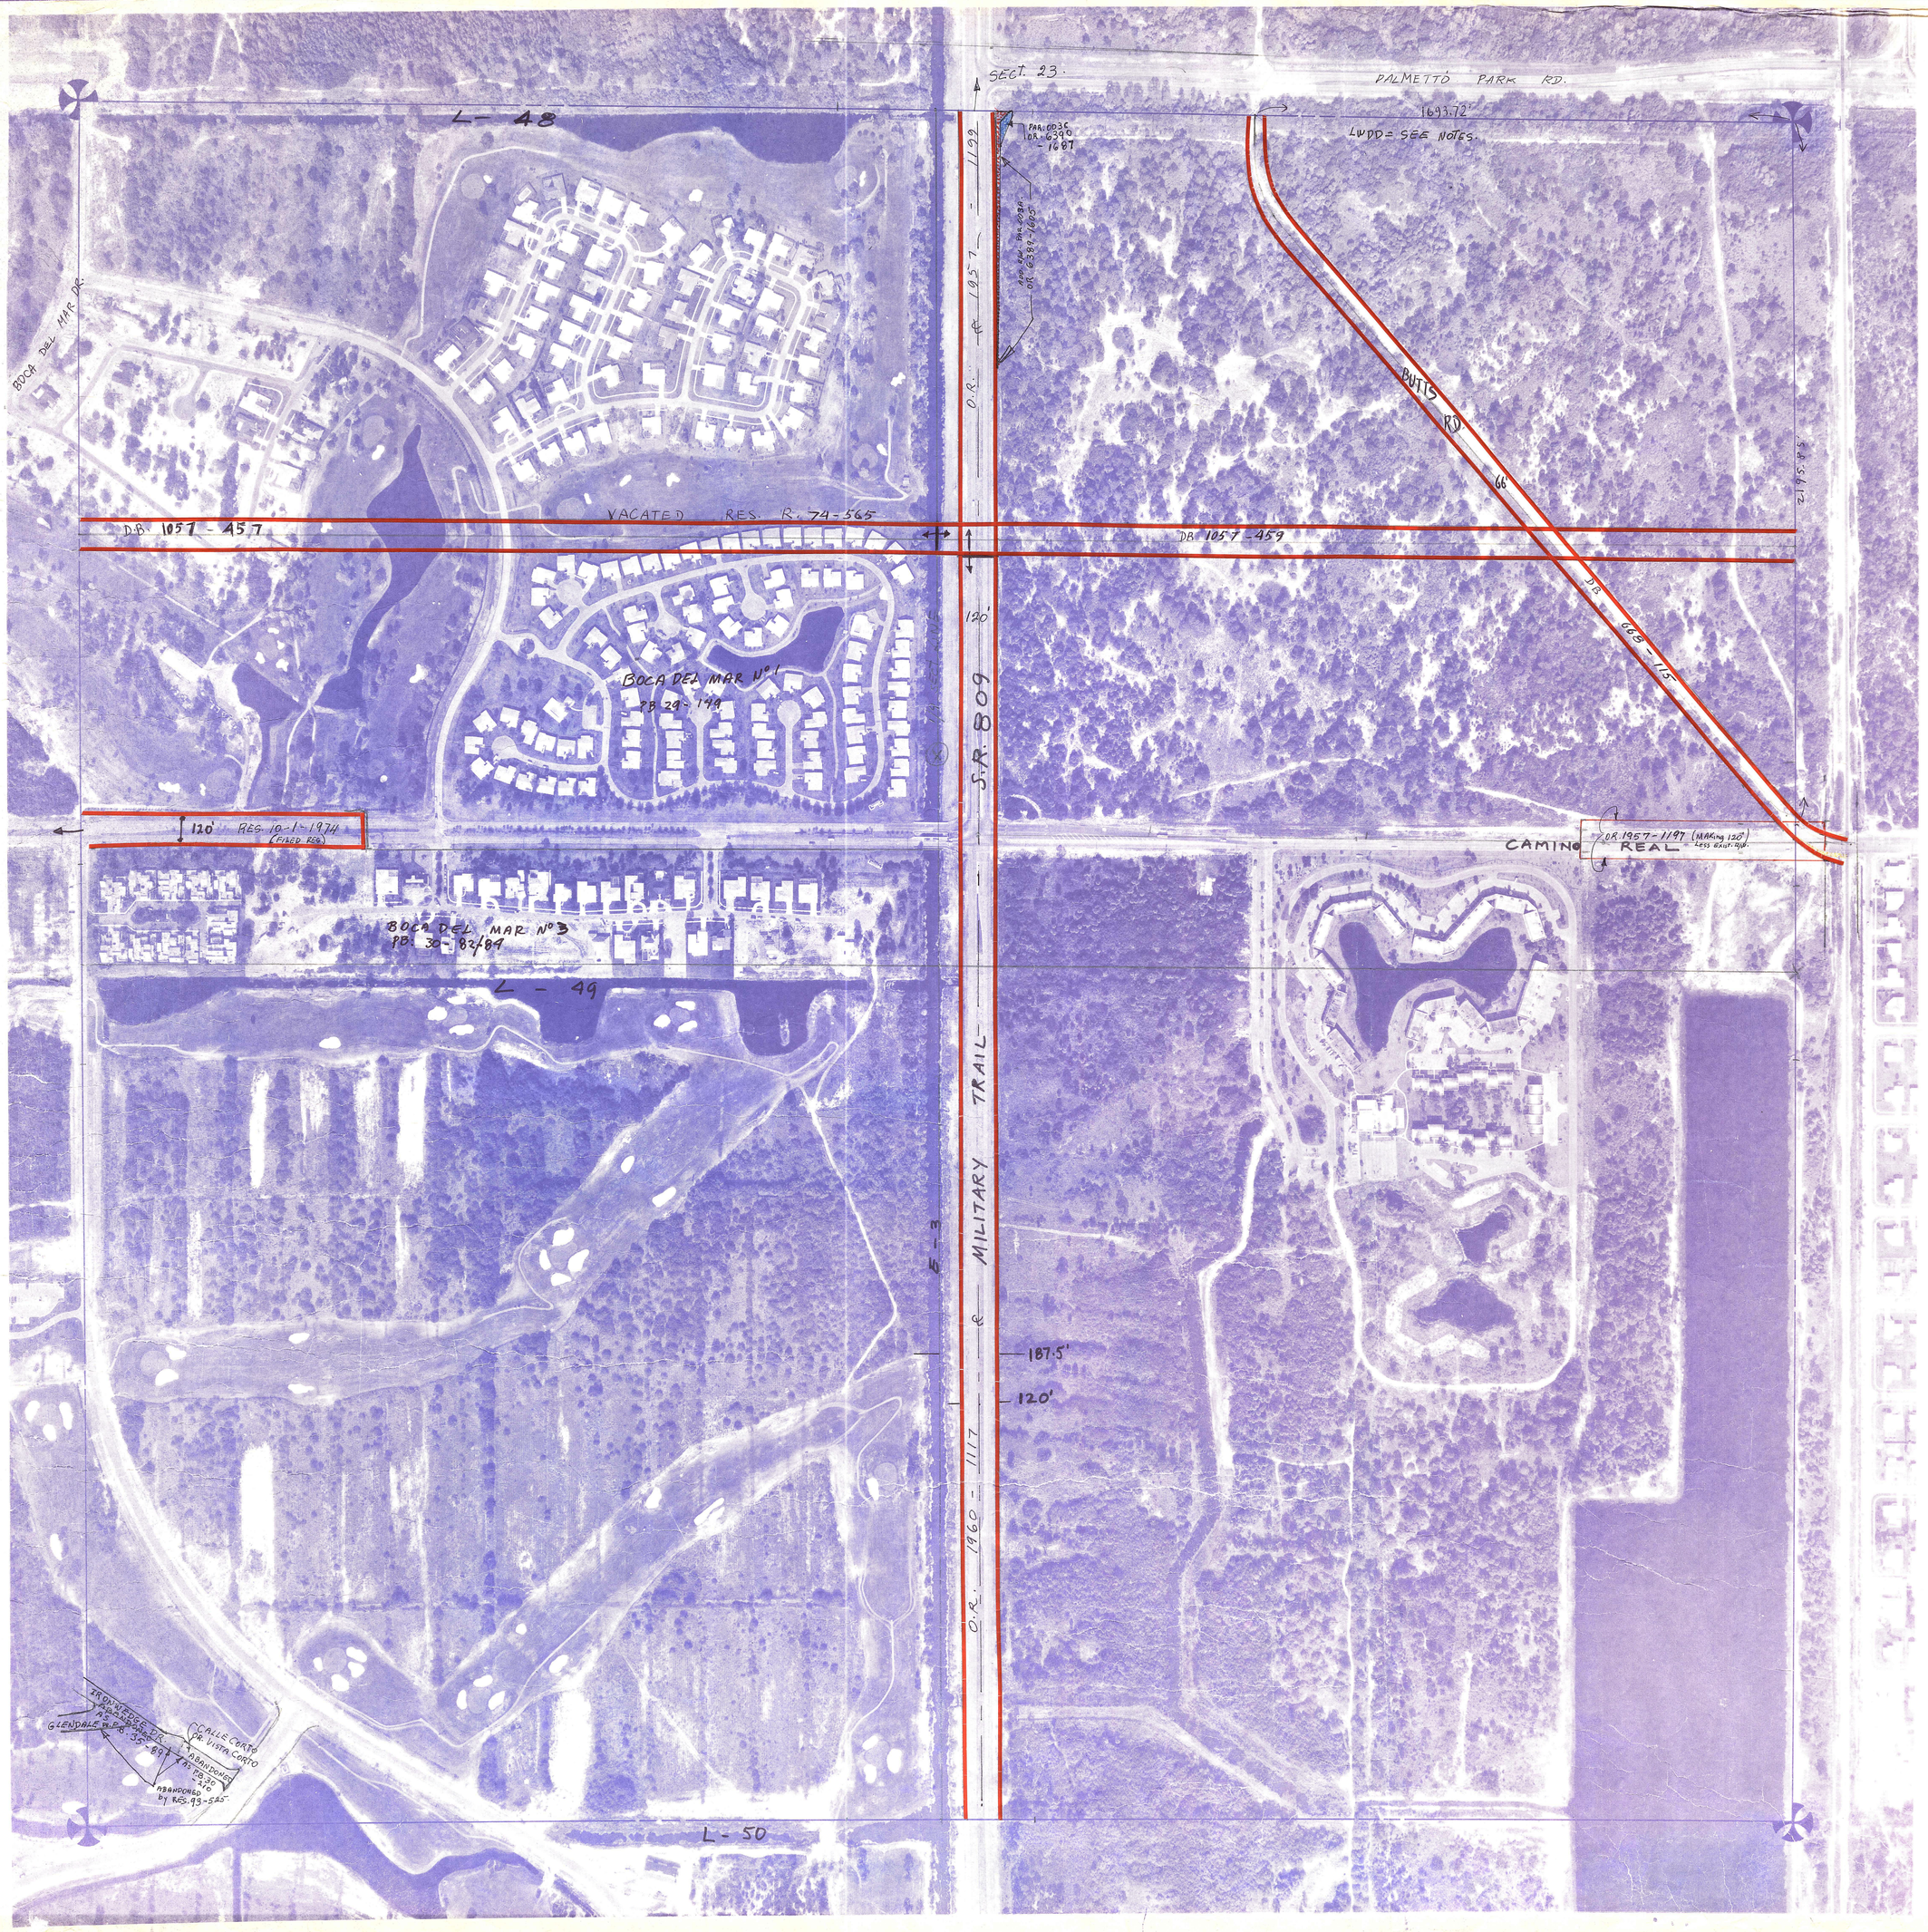

NOTE: LWDD: DISPOSED ALL INTEREST & RIGHTS UNTO THE PARCEL LYING IN N½ OF NE¼ & EAST OF MILITARY & NORTH OF CAMINO REAL. OR. 5669-1120.

Palm Beach County (County) makes no representation or warrantees whatsoever on the attached / enclosed information reflected herein pertaining to easements, rights-of-way, setback lines, reservations, agreements, and other similar matters. The information provided herein should not be relied upon by the requesting party to confirm the existence / non-existence of facts contained herein.

NOTE:
NOT TO BE REPRODUCED IN ANY FORM EXCEPT BY EXPRESS WRITTEN CONSENT FROM THE PALM BEACH COUNTY PROPERTY APPRAISER.
Information shown hereon is supplied from the best available ... and CANNOT be used for ... land transfers of any type.

PALM BEACH COUNTY
S. 53
DAVID L. REID
PROPERTY APPRAISER

RGE	TWP	SEC	
42	47	26	

SCALE: 1"=200'
DRAWN BY
UPDATED

200 0 200 400 600 800 1000
SCALE IN FEET

FLIGHT DATE 12-17-76

BOSWORTH AERIAL SURVEYS, INC.
Photogrammetry for the Profession