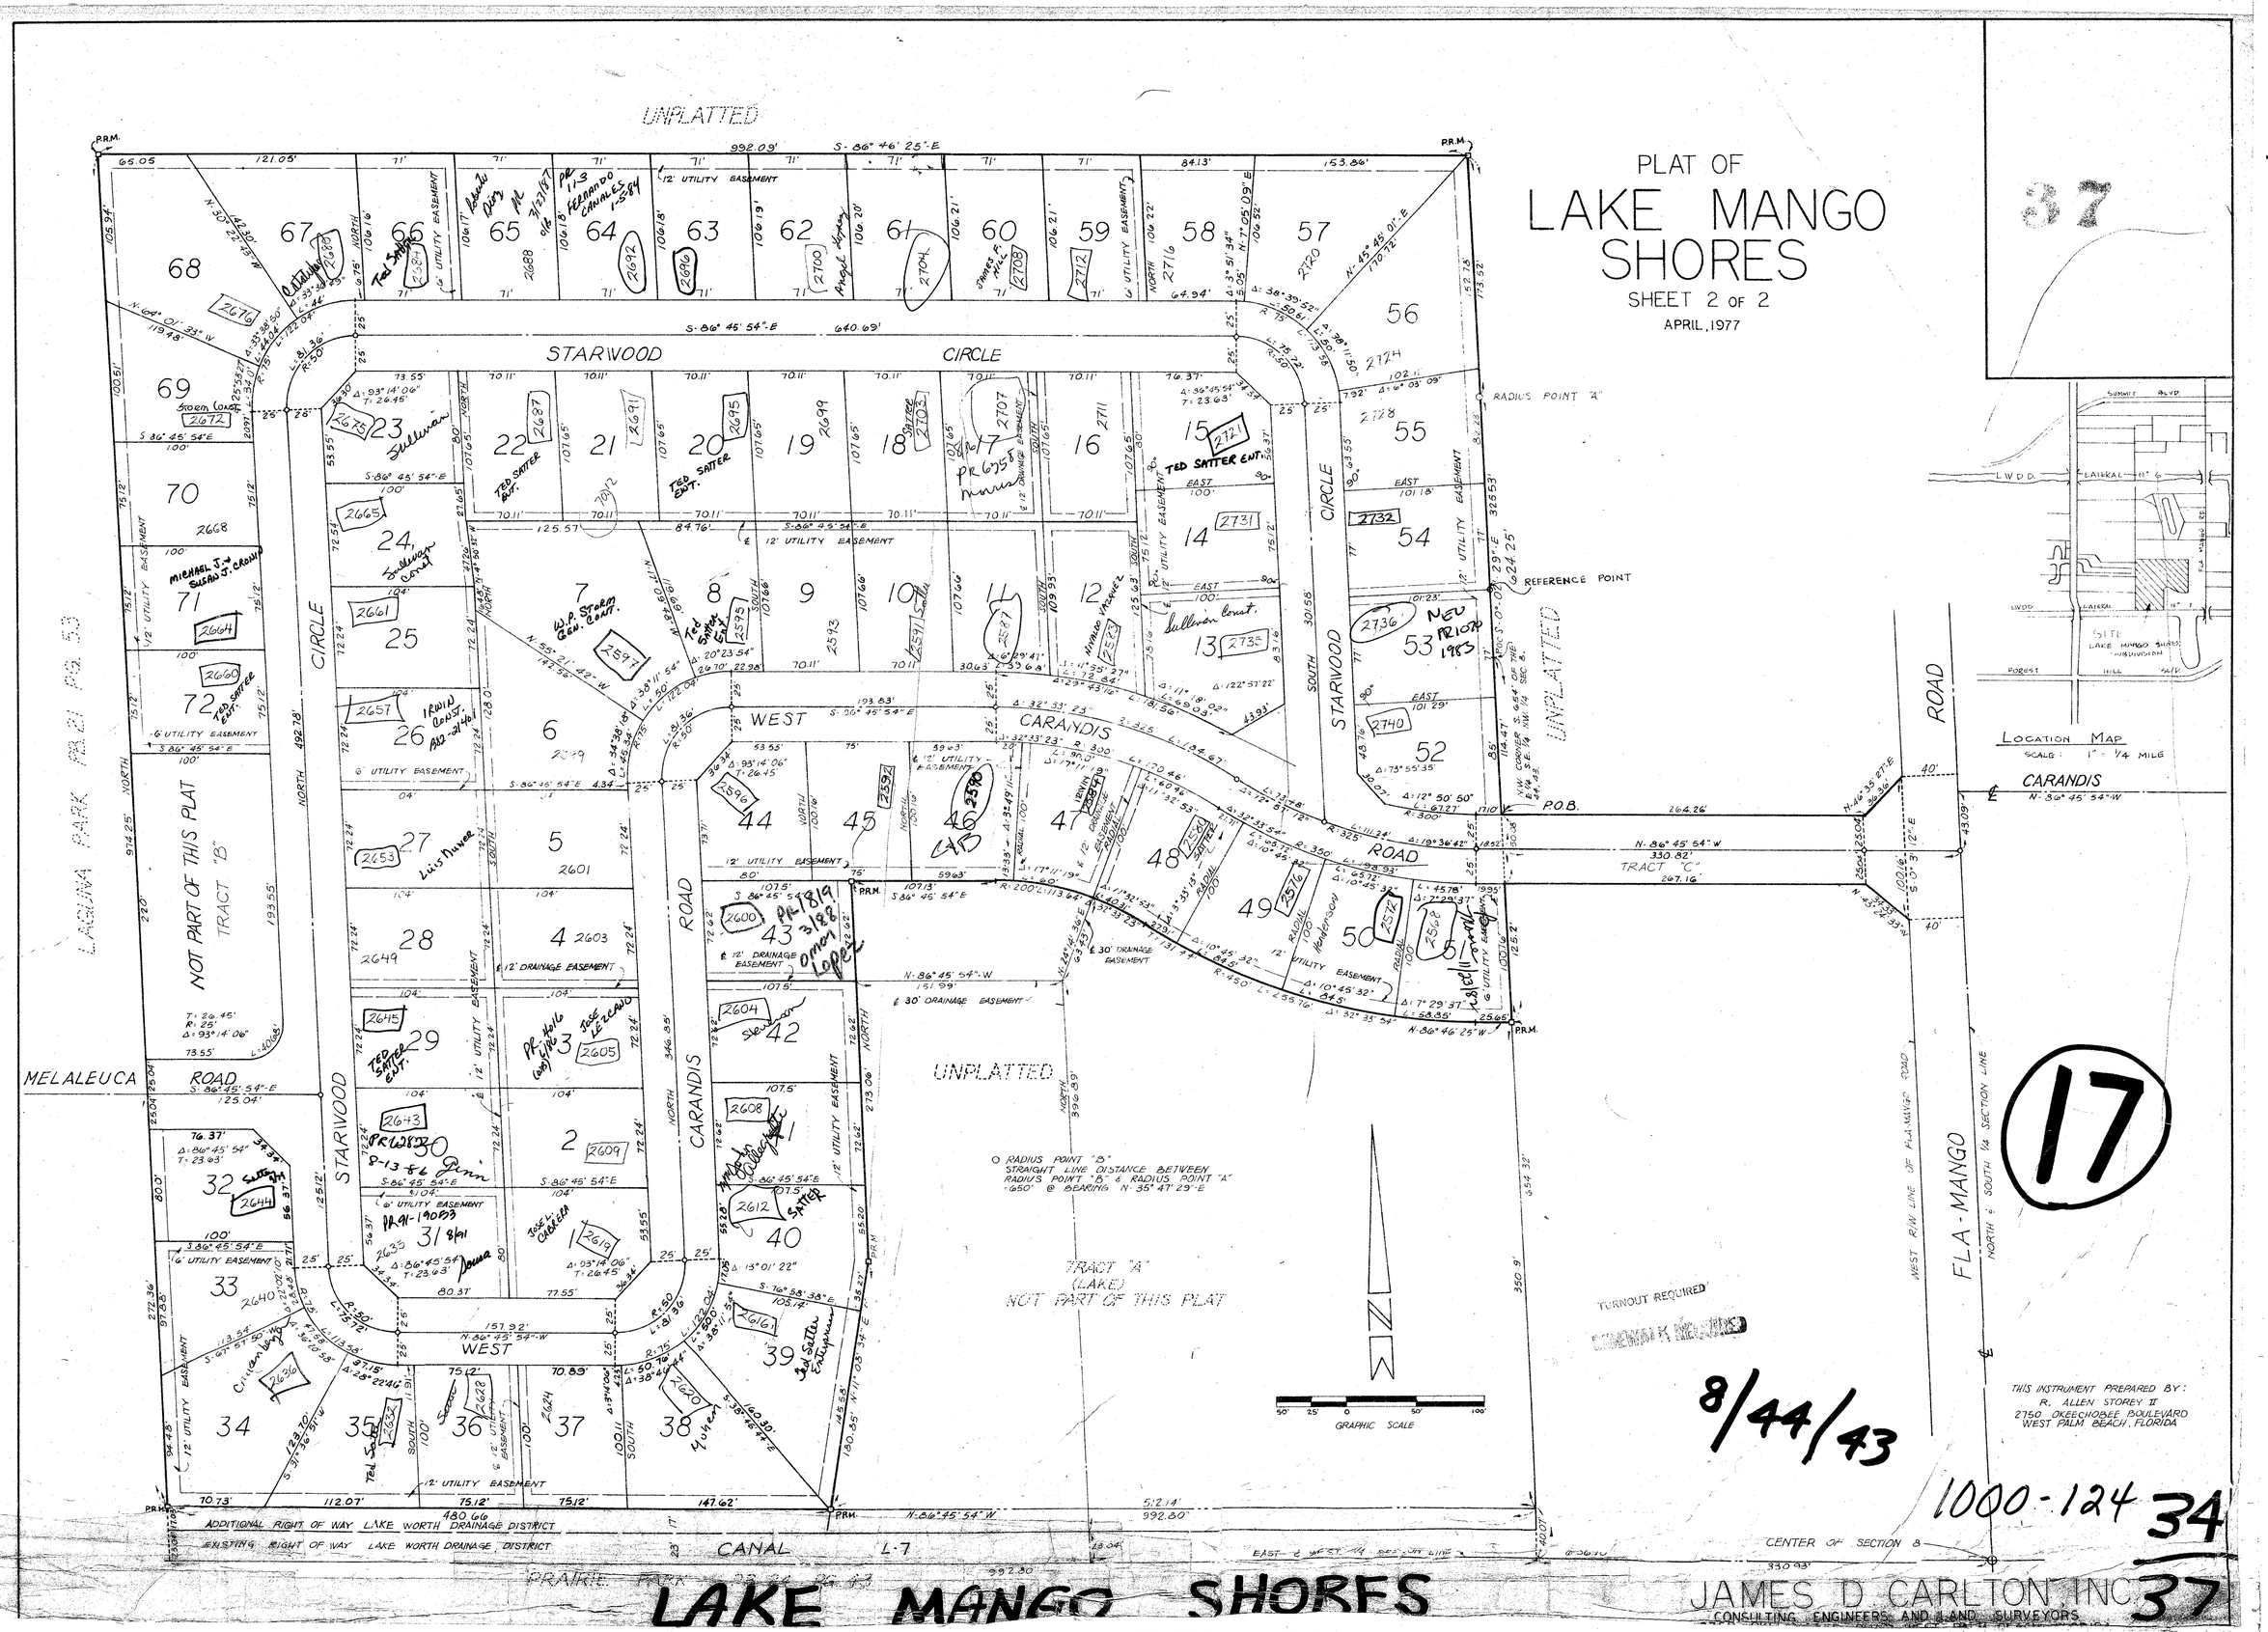
PLAT OF
LAKE MANGO SHORES
SHEET 2 OF 2
APRIL, 1977
37
UNPLATTED
STARWOOD CIRCLE
WEST CARANDIS ROAD
CARANDIS ROAD
MELALEUCA ROAD
FLA-MANGO ROAD
LAGUNA PARK PB 21 PG 53
NOT PART OF THIS PLAT
TRACT "B"
TRACT "A"
(LAKE)
NOT PART OF THIS PLAT
TRACT "C"
RADIUS POINT "A"
REFERENCE POINT
RADIUS POINT "B"
STRAIGHT LINE DISTANCE BETWEEN RADIUS POINT "B" & RADIUS POINT "A" = 650' @ BEARING N 35° 47' 29" E
GRAPHIC SCALE
LOCATION MAP
SCALE: 1" = 1/4 MILE
SITE
LAKE MANGO SHORES SUBDIVISION
TURNOUT REQUIRED
SIDEWALK REQUIRED
THIS INSTRUMENT PREPARED BY:
R. ALLEN STOREY II
2750 OKEECHOBEE BOULEVARD
WEST PALM BEACH, FLORIDA
8/44/43
1000-124
34
37
ADDITIONAL RIGHT OF WAY LAKE WORTH DRAINAGE DISTRICT
EXISTING RIGHT OF WAY LAKE WORTH DRAINAGE DISTRICT
CANAL L-7
CENTER OF SECTION 8
LAKE MANGO SHORES
JAMES D. CARLTON, INC.
CONSULTING ENGINEERS AND LAND SURVEYORS