BOCA WEST
BOCA WEST DRIVE - P.U.D.

IN PART OF SECTIONS 9, 10, 15 & 16, TWP. 47S., RGE. 42 E.

PALM BEACH COUNTY, FLORIDA

IN 4 SHEETS — SHEET NO. 2

GEE & JENSON
ENGINEERS - ARCHITECTS - PLANNERS, INC.
WEST PALM BEACH
FLORIDA
JUNE 1977

136

STATE OF FLORIDA ss
COUNTY OF PALM BEACH

This Plat was filed for record at ____ M. this _____ day of _____, 1977 and duly recorded in Plat Book No. _____ on page _____

JOHN B. DUNKLE, Clerk Circuit Court
By: _____, D.C.

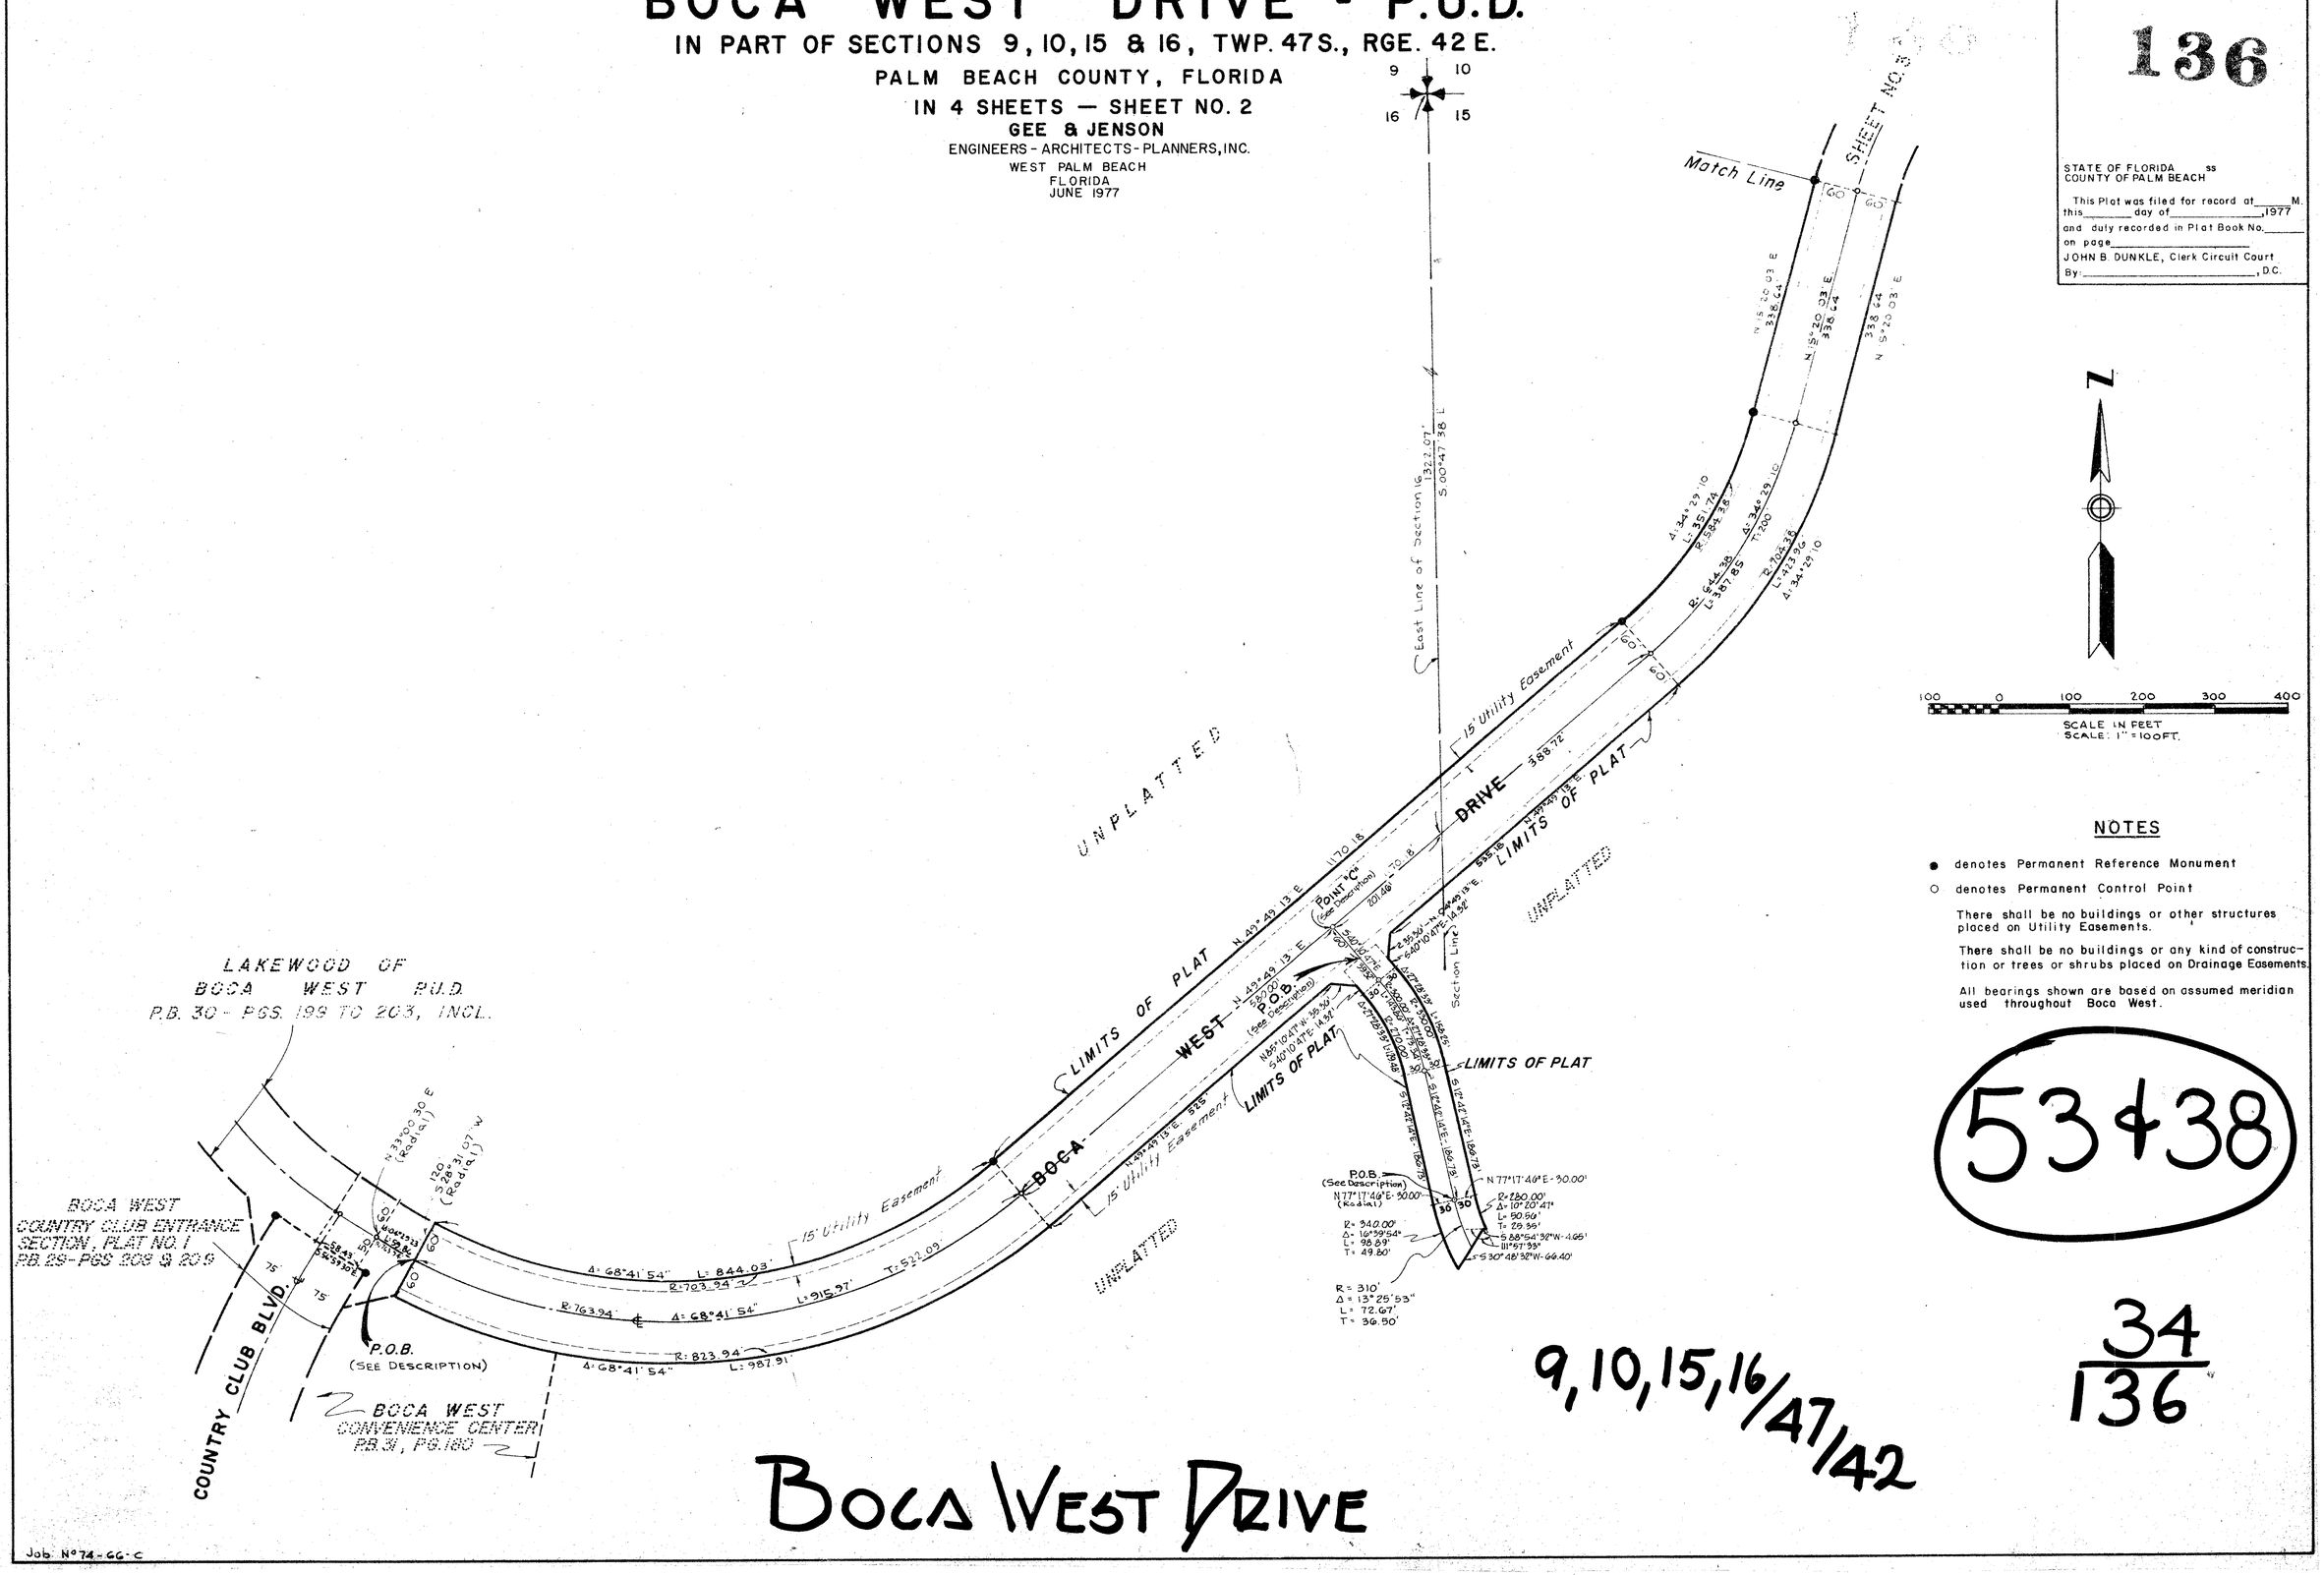

NOTES

● denotes Permanent Reference Monument

○ denotes Permanent Control Point

There shall be no buildings or other structures placed on Utility Easements.

There shall be no buildings or any kind of construction or trees or shrubs placed on Drainage Easements.

All bearings shown are based on assumed meridian used throughout Boca West.

53 & 38

34/136

9,10,15,16/47/42

BOCA WEST DRIVE

Job. No 74-66-C