COURT YARDS AT MARTEL ARMS

BEING A REPLAT OF A PORTION OF THE PLAT MARTELL ARMS, AS RECORDED IN PLAT BOOK 37, PAGE 133, OF THE PUBLIC RECORDS OF PALM BEACH COUNTY, FLORIDA, SECTION 9, TOWNSHIP 46 SOUTH, RANGE 43 EAST
CITY OF DELRAY, BEACH, PALM BEACH COUNTY, FLORIDA

OCTOBER 2004
SHEET 2 OF 2

122

COUNTY CLERKS CERTIFICATION

STATE OF FLORIDA
COUNTY OF PALM BEACH

THIS PLAT WAS FILED FOR RECORD AT _____ THIS _____ DAY OF _____ 2004, AND DULY RECORDED IN PLAT BOOK _____, ON PAGE _____

DOROTHY H. WILKEN
CLERK OF CIRCUIT COURT

BY: _____
DEPUTY CLERK

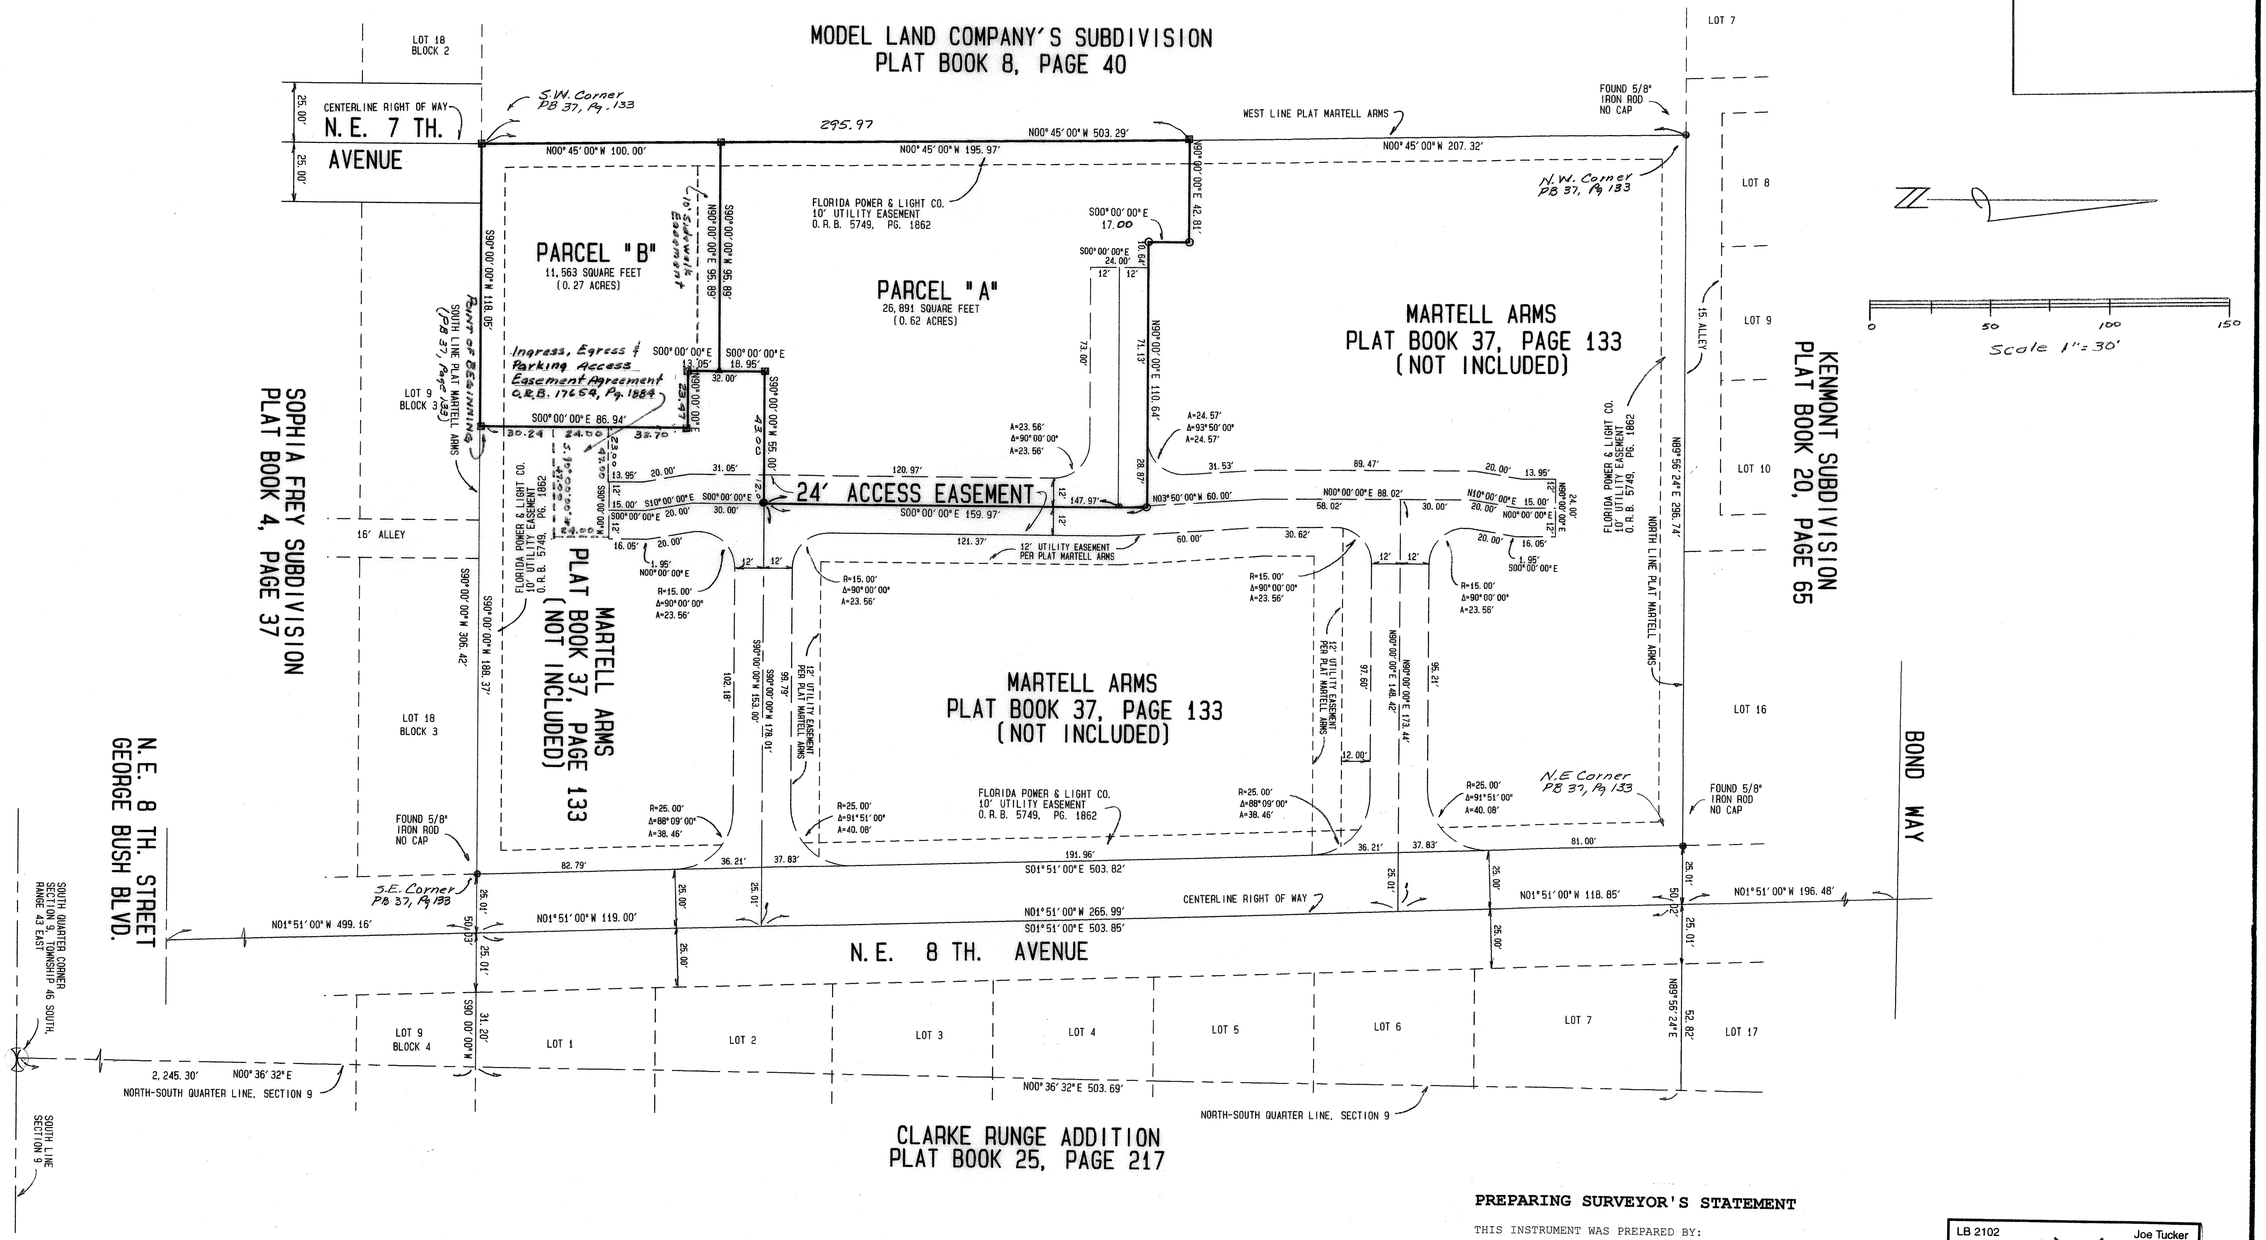

LEGEND;

- INDICATES PERMANENT REFERENCE MONUMENT, SET (L.B. 2102)
- INDICATES FOUND P.K. NAIL AND WASHER.(NO CAP)
- INDICATES SET 5/8" IRON ROD AND SURVEY CAP (L.B. 2102)
- INDICATES PERMANENT.CONTROL POINT, SET (L.B. 2102)

PREPARING SURVEYOR'S STATEMENT

THIS INSTRUMENT WAS PREPARED BY:

JOSEPH M. TUCKER, RLS NO. 3285
RICHARD L. SHEPHARD & ASSOCIATES INC.
CORPORATION NO. 2102
219 S.E. 23 rd. AVENUE
P O BOX 759
BOYNTON BEACH, FLORIDA 33435
PHONE: (561) 737-6546
FAX: (561) 734-7546

LB 2102 Joe Tucker
LAND SURVEYORS
RICHARD L. SHEPHARD and Associates
Phone:
Boca (561) 391-4388
Boynton (561) 737-6546
FAX (561) 734-7546
JOSEPH M. TUCKER, P.L.S.
219 S.E. 23rd Ave. - P.O. Box 759
Boynton Beach, FL 33435