THIS INSTRUMENT PREPARED BY
DAVID P. LINDLEY
OF
CAULFIELD and WHEELER, INC.
SURVEYORS – ENGINEERS – PLANNERS
7301–A WEST PALMETTO PARK ROAD, SUITE 100A
BOCA RATON, FLORIDA 33433 – (561)392–1991
JULY – 2006

JUPITER COUNTRY CLUB

A PLANNED UNIT DEVELOPMENT
LYING IN SECTIONS 5, 6, 8 AND 9, TOWNSHIP 41 SOUTH, RANGE 42 EAST,
TOWN OF JUPITER, PALM BEACH COUNTY, FLORIDA

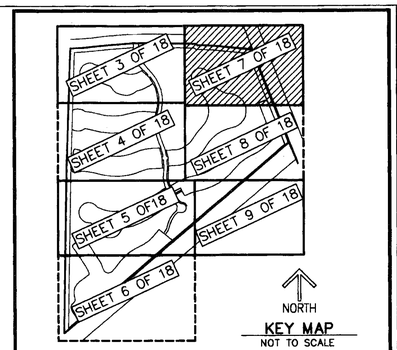

KEY MAP
NOT TO SCALE

170

STATE OF FLORIDA
COUNTY OF PALM BEACH
THIS PLAT WAS FILED FOR RECORD AT ____ M.
THIS ____ DAY OF ____
A.D. 2006 AND DULY RECORDED IN PLAT BOOK ____ ON PAGES ____ AND ____.

SHARON R. BOCK
CLERK AND COMPTROLLER

BY: ____
DEPUTY CLERK

SHEET 7 OF 18

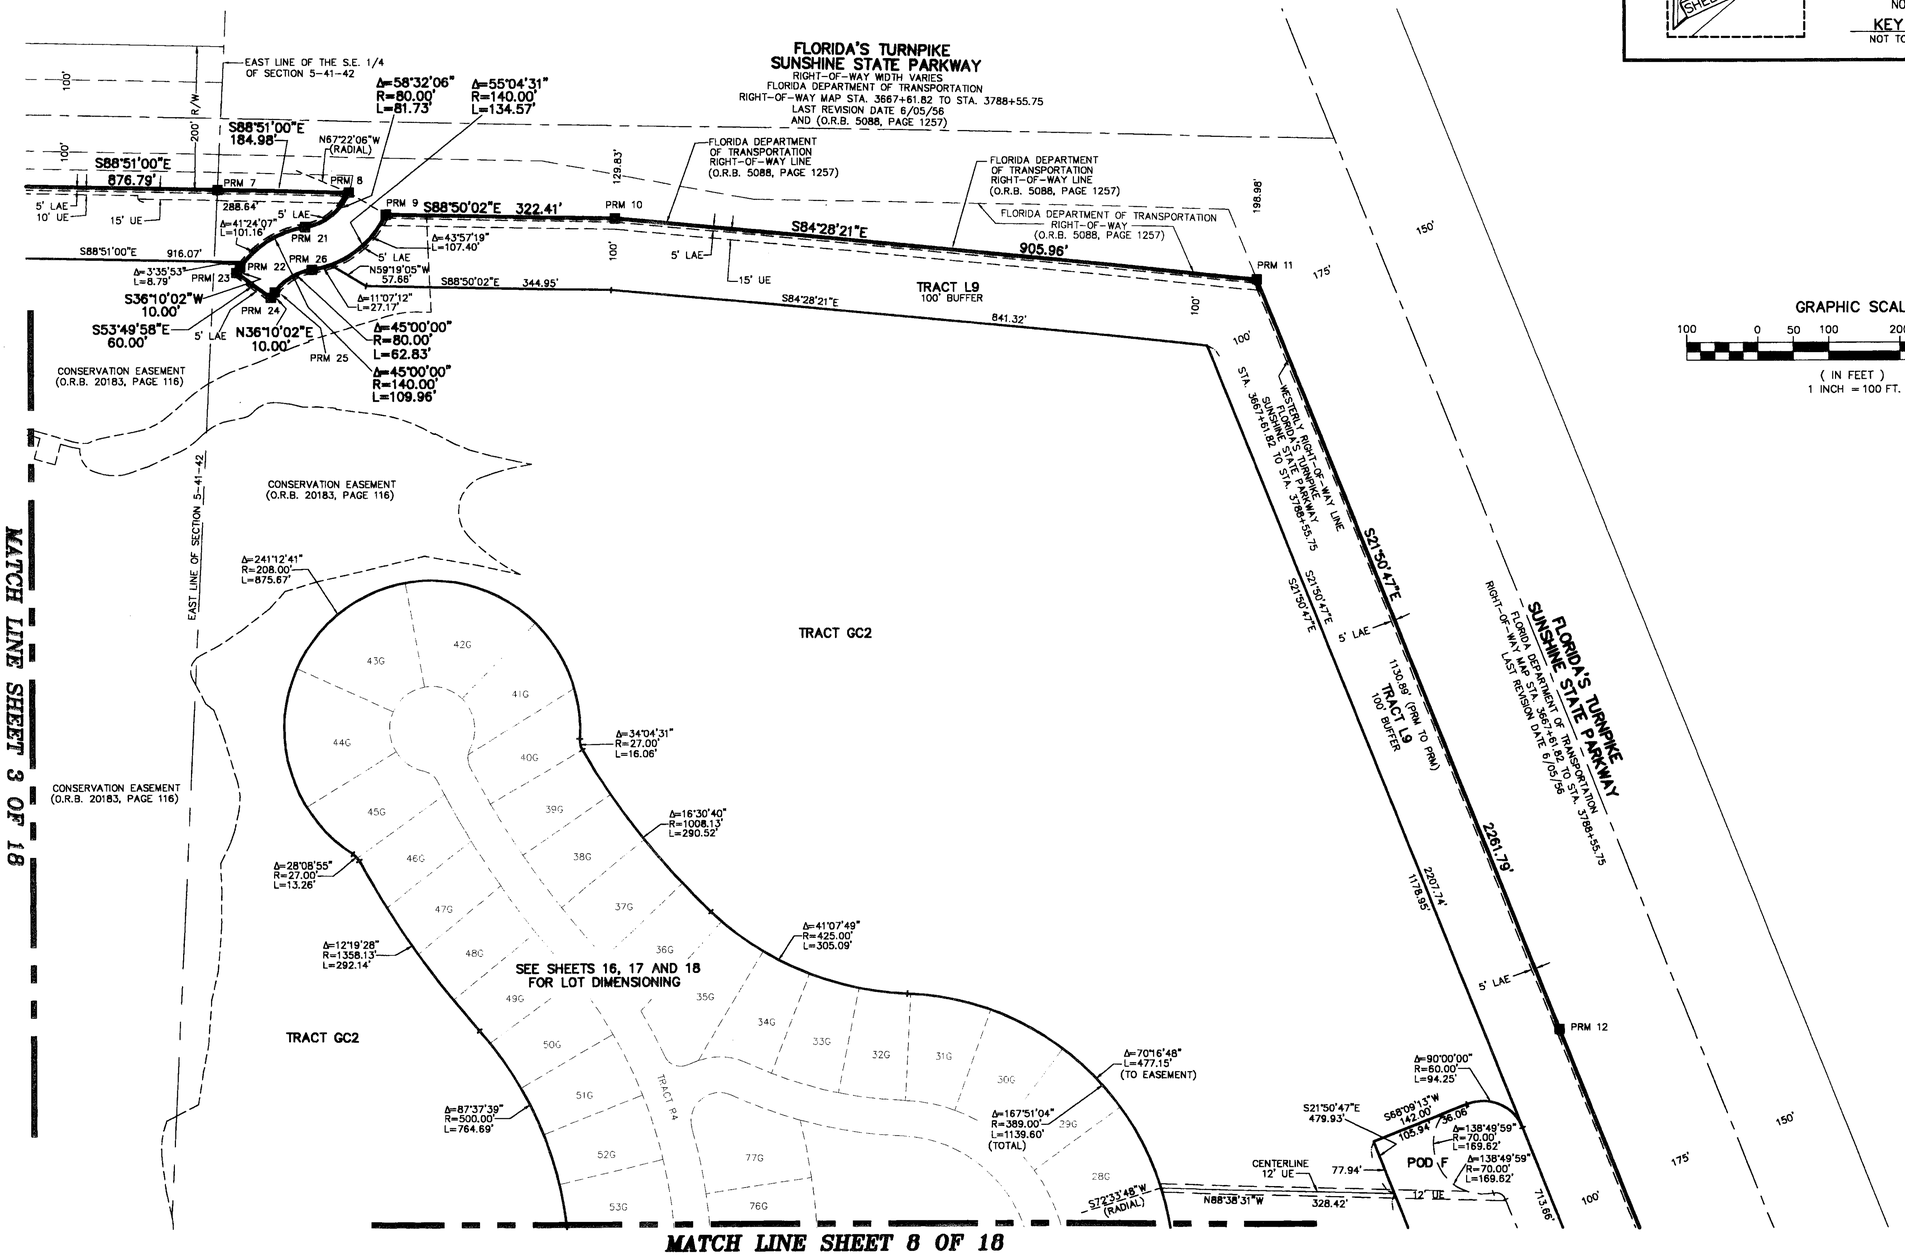

GRAPHIC SCALE
100 0 50 100 200 400
(IN FEET)
1 INCH = 100 FT.

MATCH LINE SHEET 3 OF 18

SEE SHEETS 16, 17 AND 18 FOR LOT DIMENSIONING

MATCH LINE SHEET 8 OF 18