MORSE DELRAY TOYOTA RE-PLAT

BEING A REPLAT OF LOTS 1 AND 2, MORSE SATURN DEALERSHIP (PLAT BOOK 65, PAGE 107) AND TRACT B, DELRAY MAZDA (PLAT BOOK 64, PAGE 21), BEING IN SECTION 29, TOWNSHIP 46 SOUTH, RANGE 43 EAST, CITY OF DELRAY BEACH, PALM BEACH COUNTY, FLORIDA

AUGUST 2006

SHEET 5 OF 5

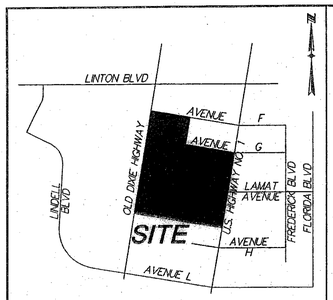

LOCATION MAP

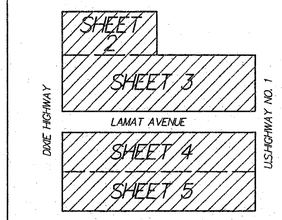

KEY MAP

NO SCALE

LEGEND:

℄ = CENTERLINE

O.R.B. = OFFICIAL RECORD BOOK

F.P.L.CO. = FLORIDA POWER & LIGHT COMPANY

W.M.E. = WATER MAIN EASEMENT

P.R.M. = PERMANENT REFERENCE MONUMENT (4"X4" CONCRETE MONUMENT STAMPED "PRM LB3553")

SCALE: 1" = 30'

0' 30' 60' 90'

N

117

COUNTY OF PALM BEACH
STATE OF FLORIDA

THIS PLAT WAS FILED FOR RECORD AT _____

THIS _____ DAY OF _____,

20____, AND DULY RECORDED IN PLAT BOOK NO. _____ ON PAGE _____

SHARON R. BOCK, CLERK OF CIRCUIT COURT AND COMPTROLLER.
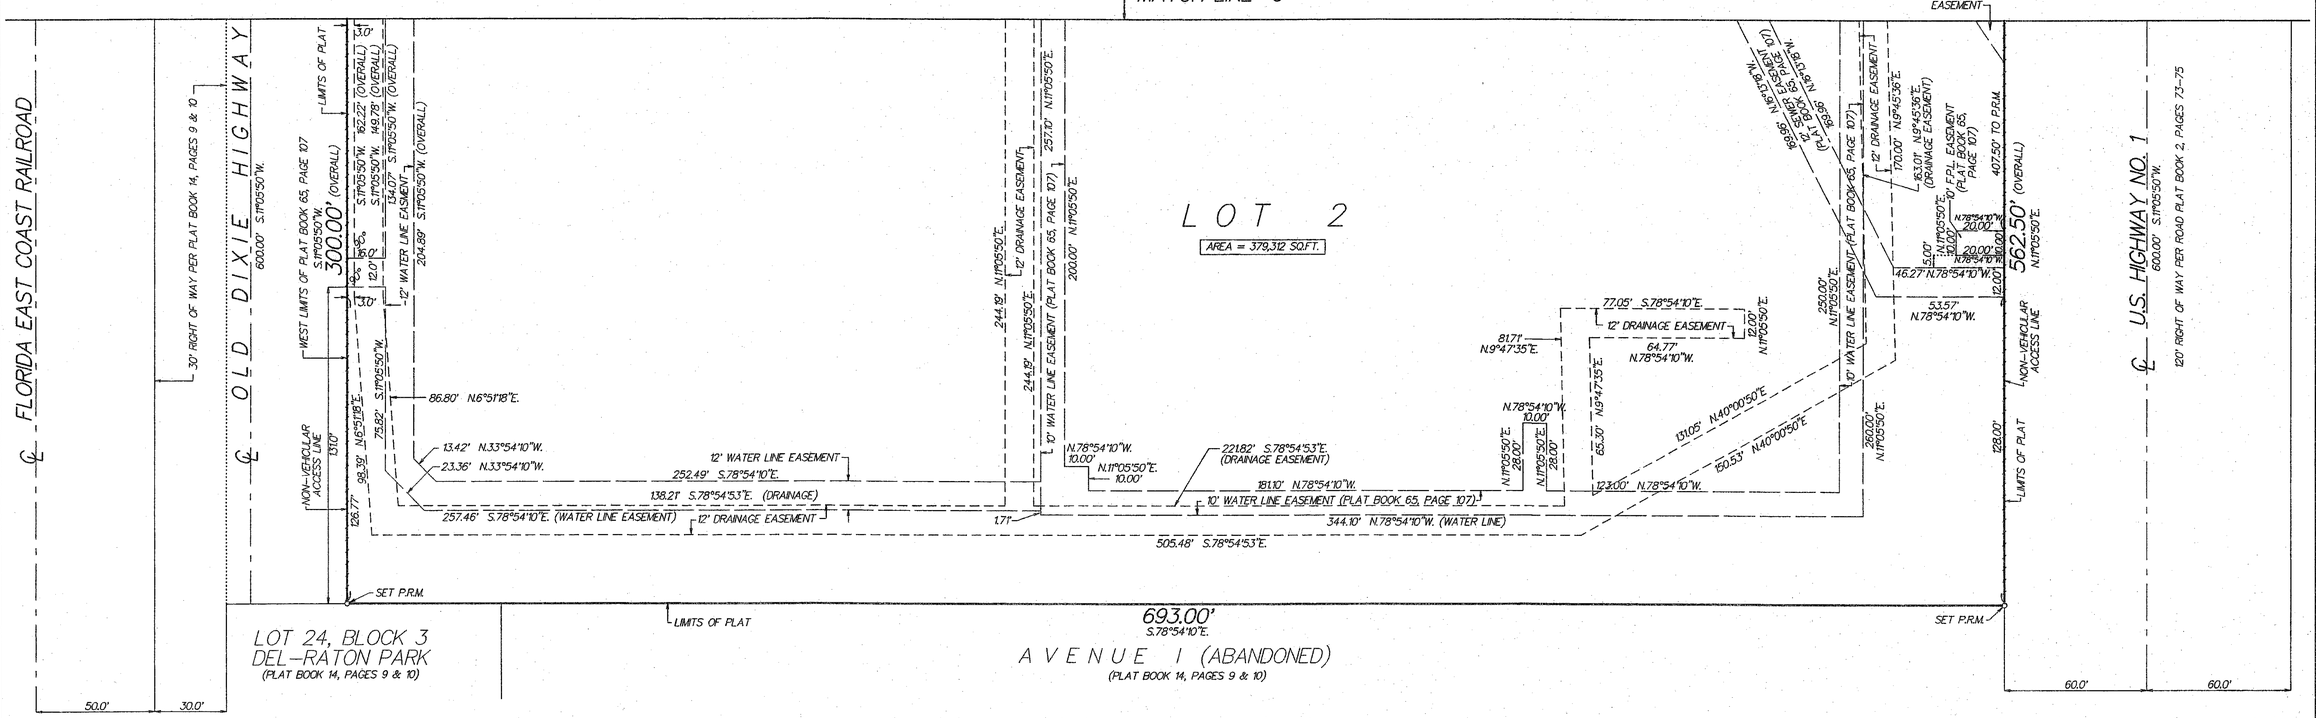
BY _____ D.C.