GRAND CHAMPIONS POLO

A REPLAT OF A PORTION OF PARCEL G, SOUTHFIELDS- PHASE II OF PALM BEACH POLO AND COUNTRY CLUB- WELLINGTON COUNTRY PLACE- P.U.D., ACCORDING TO THE PLAT THEREOF, AS RECORDED IN PLAT BOOK 39, PAGES 23 THROUGH 25, OF THE PUBLIC RECORDS OF PALM BEACH COUNTY, FLORIDA

LOCATED IN SECTION 21, TOWNSHIP 44 SOUTH, RANGE 41 EAST,
VILLAGE OF WELLINGTON
PALM BEACH COUNTY, FLORIDA
JANUARY, 2009
SHEET 2 OF 2

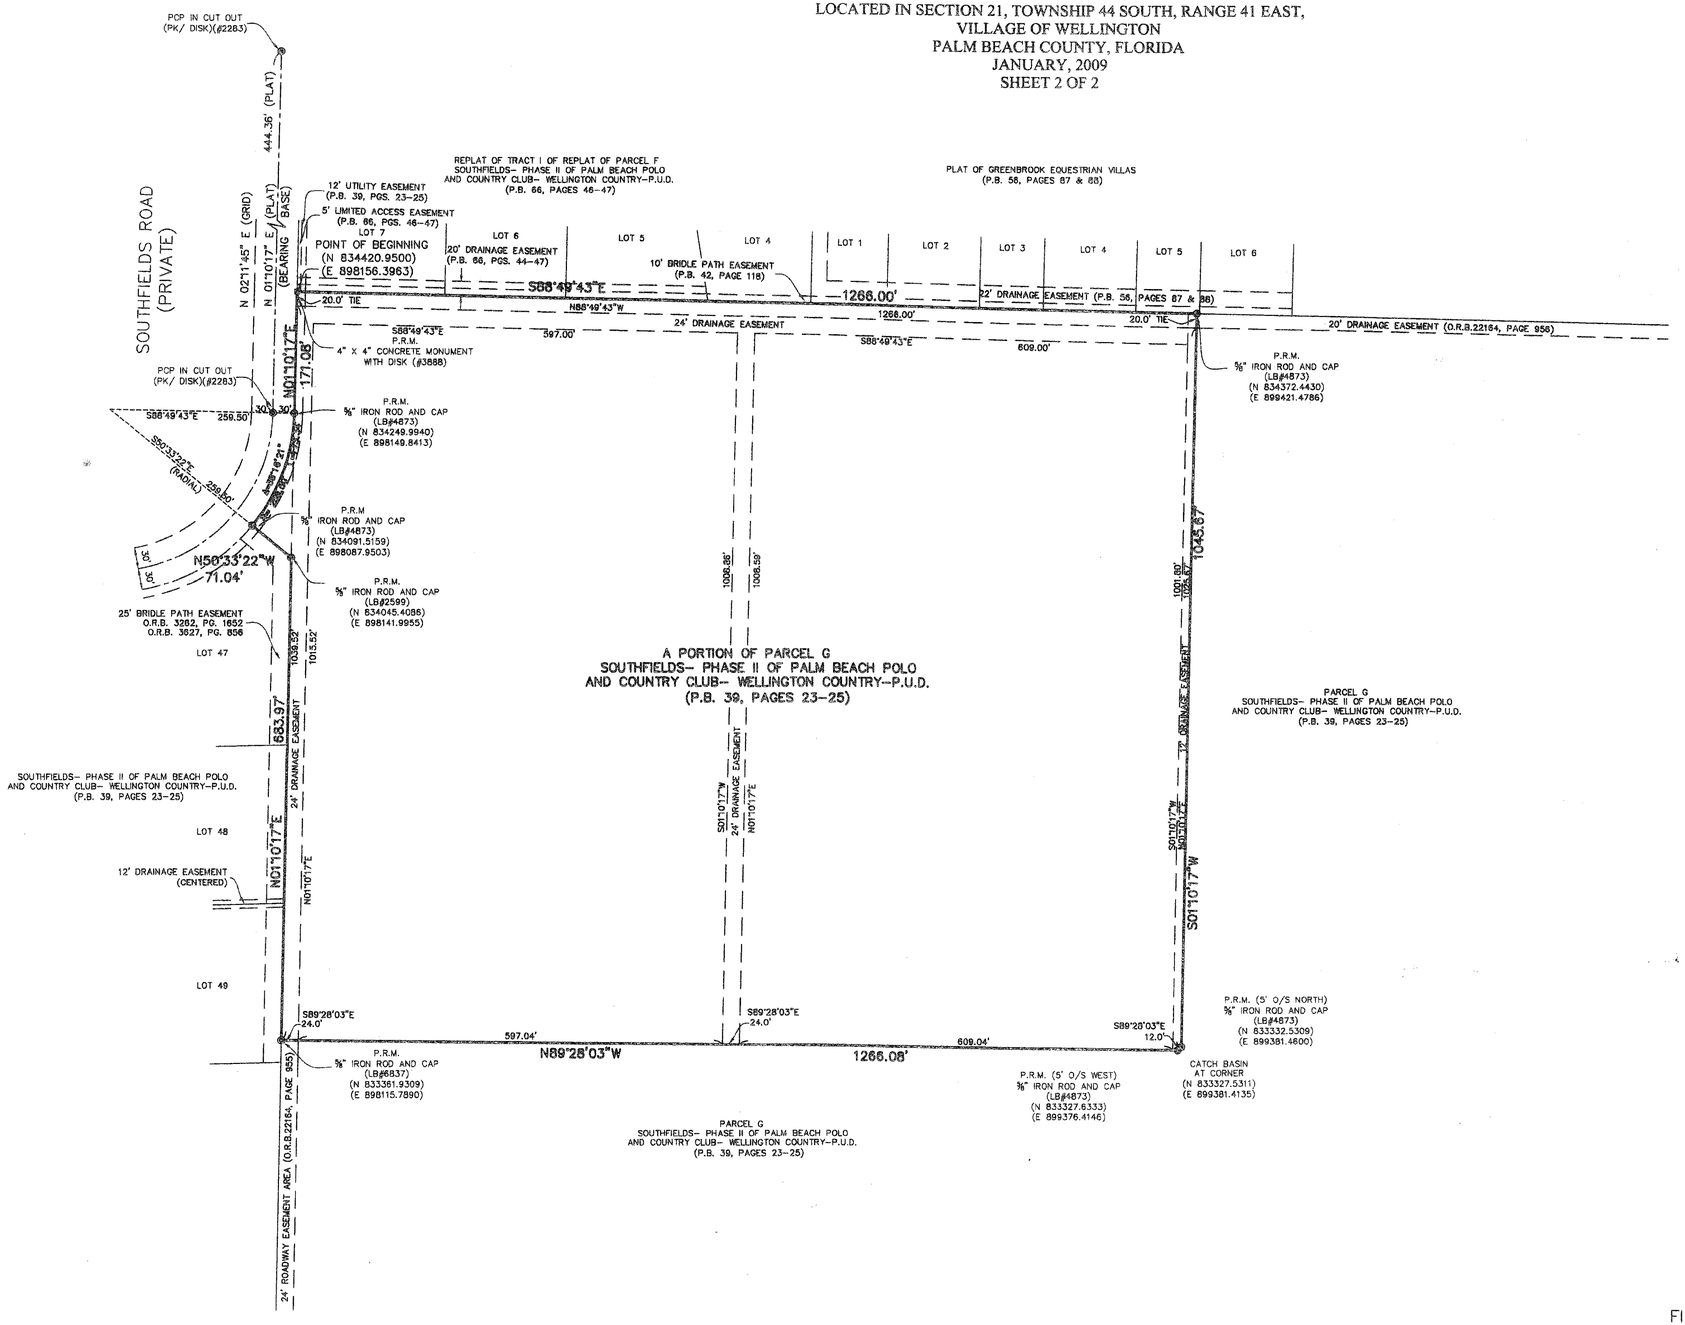

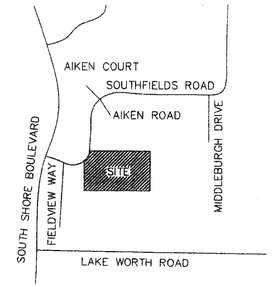

LOCATION MAP not to scale

172

STATE OF FLORIDA
COUNTY OF PALM BEACH

This Plat was filed for record at _____M. this _____ day of _____ 2009, and duly recorded in Plat Book No._____ on page _____ .

SHARON R. BOCK,
Clerk Circuit Court
& Comptroller

By _____, D.C.

0 100 200' 250 300
GRAPHIC SCALE IN FEET
SCALE: 1"= 100'

LEGEND

P.S.M. = Professional Surveyor and Mapper
LS = Licensed Surveyor
LB = License Business
INC. = Incorporated
PRM = Permanent Reference Monument
PCP = Permanent Control Point
● = 5/8" Iron Rod and Cap (LB#4873)
PK = Parker Kalon Nail
V.O.W. = Village of Wellington
P.B. = Plat Book
PGS. = Pages
O.R.B. = Official Record Book
P/L. = Property Line

JACK H. CASLER, P.S.M.
FLORIDA CERTIFICATE NO.: LS 2731

FILE NO.
7852
(3-25-2009)

Fax: (561) 790-4488 (561) 790-4471
JDC Development Services, Inc.
LB#4873
570-A, Royal Palm Beach Boulevard,
Royal Palm Beach, Florida, 33411