6

PALM BEACH PARK OF COMMERCE, P.I.P.D. - PLAT IX

LYING IN A PORTION OF SECTION 17, TOWNSHIP 41 SOUTH, RANGE 41 EAST,
PALM BEACH COUNTY, FLORIDA

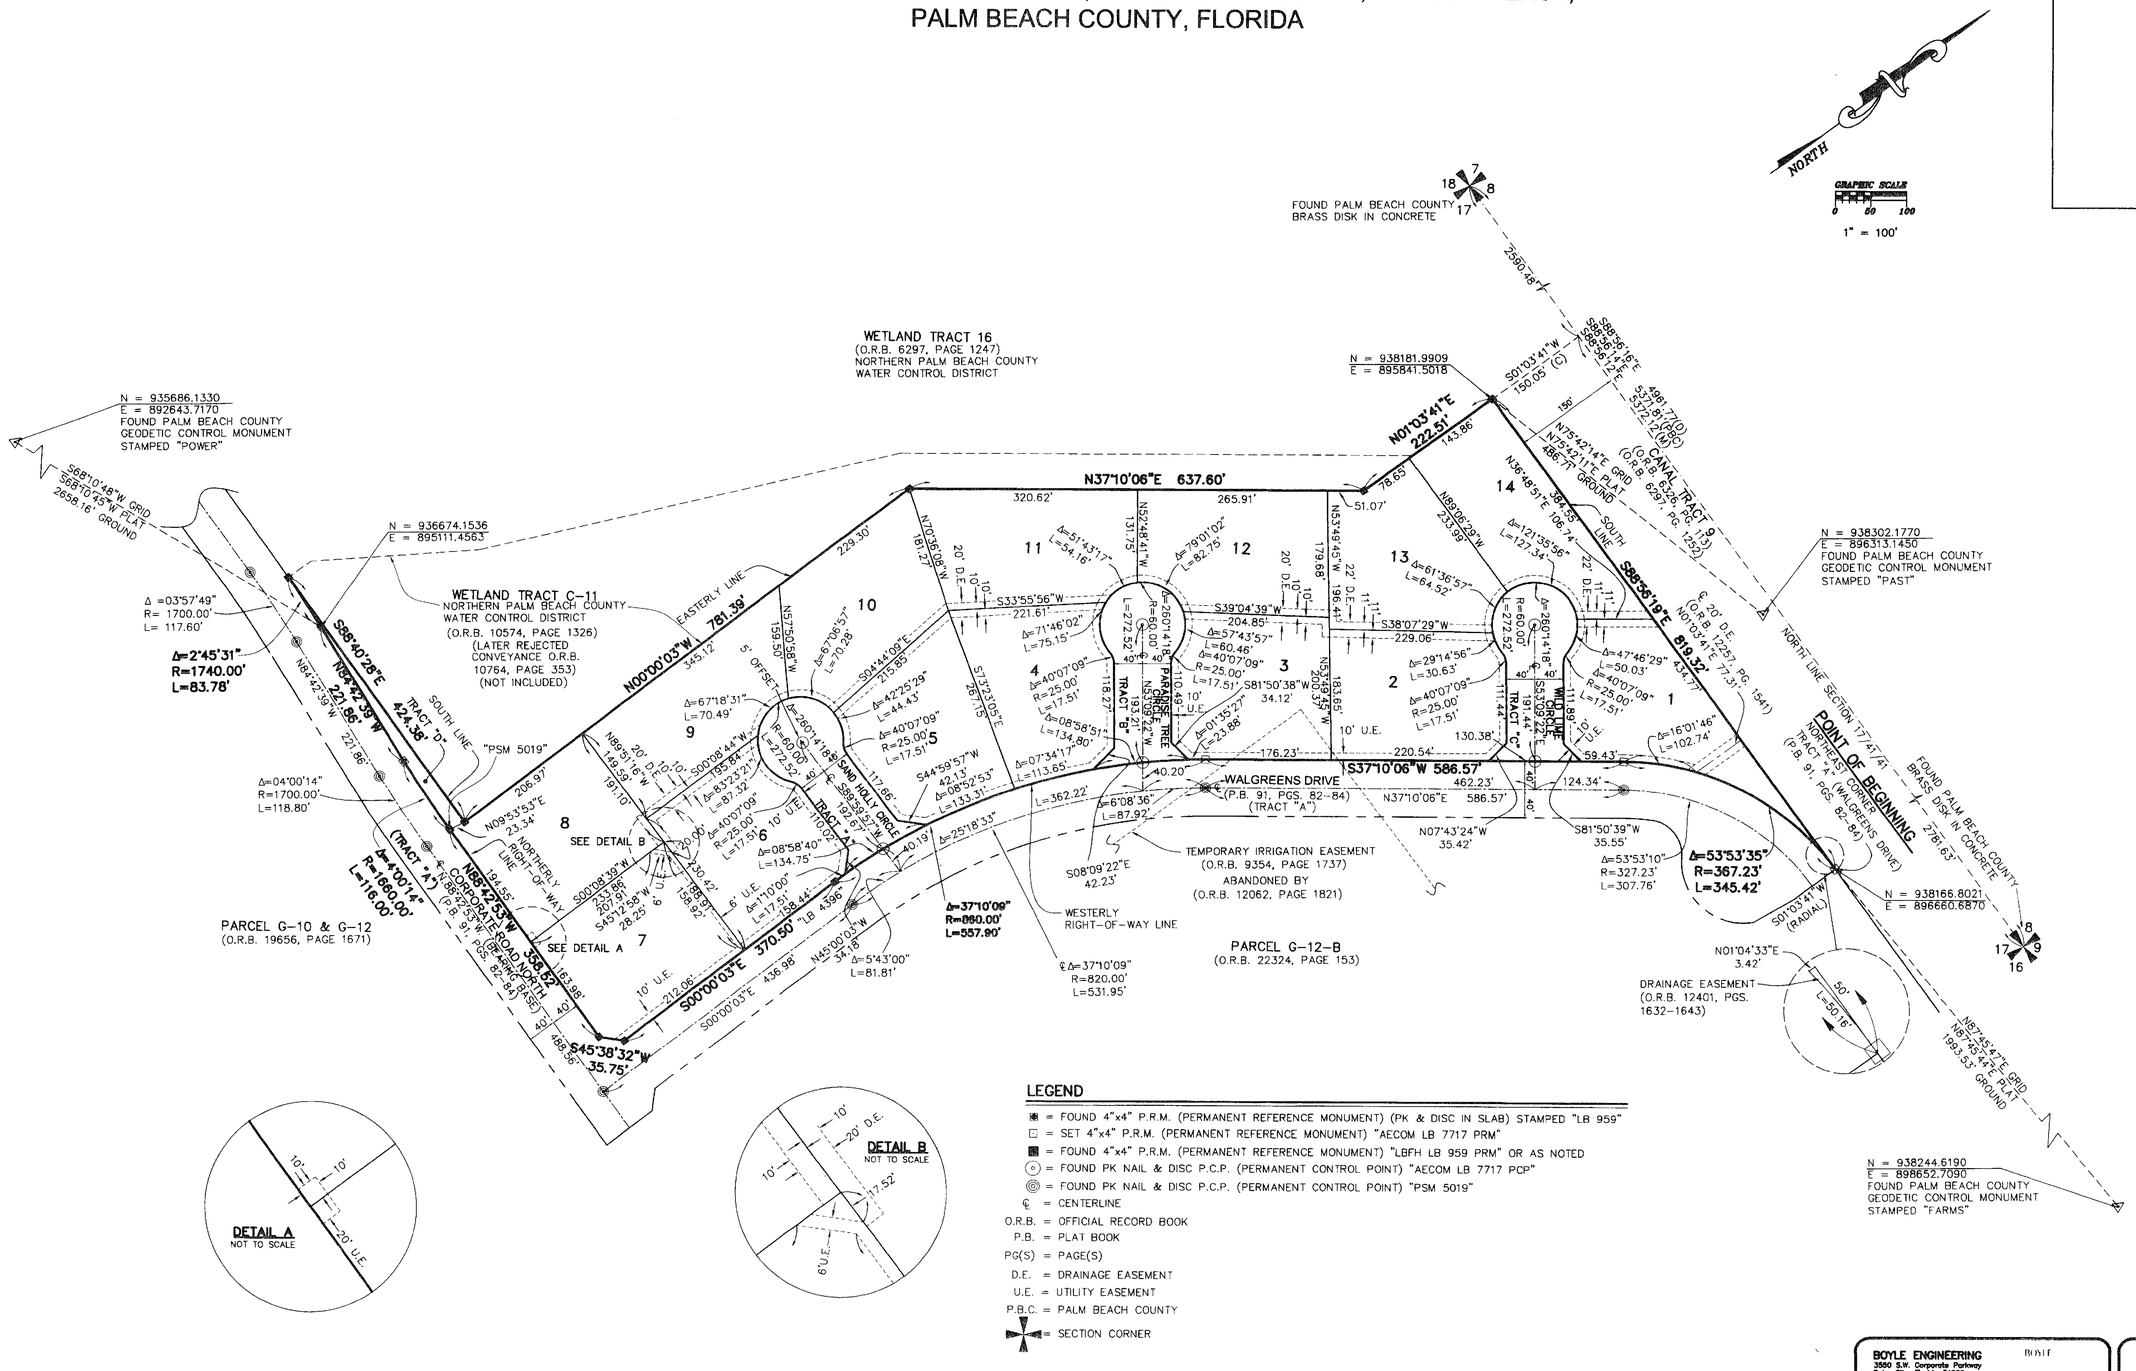

LEGEND

- ■ = FOUND 4"x4" P.R.M. (PERMANENT REFERENCE MONUMENT) (PK & DISC IN SLAB) STAMPED "LB 959"
- □ = SET 4"x4" P.R.M. (PERMANENT REFERENCE MONUMENT) "AECOM LB 7717 PRM"
- ■ = FOUND 4"x4" P.R.M. (PERMANENT REFERENCE MONUMENT) "LBFH LB 959 PRM" OR AS NOTED
- ⊙ = FOUND PK NAIL & DISC P.C.P. (PERMANENT CONTROL POINT) "AECOM LB 7717 PCP"
- ◎ = FOUND PK NAIL & DISC P.C.P. (PERMANENT CONTROL POINT) "PSM 5019"
- ℄ = CENTERLINE
- O.R.B. = OFFICIAL RECORD BOOK
- P.B. = PLAT BOOK
- PG(S) = PAGE(S)
- D.E. = DRAINAGE EASEMENT
- U.E. = UTILITY EASEMENT
- P.B.C. = PALM BEACH COUNTY
- = SECTION CORNER

BOYLE ENGINEERING
3550 S.W. Corporate Parkway
Palm City, Florida 34990
T 772.286.3883 F 772.286.3925
BPR & FBPE License No's: 2005 & LB 7622
www.boyle.aecom.com

©2010 Boyle Engineering

050182plat.dwg