SEASIDE

BEING A REPLAT LOTS 5 AND 6, OCEAN BREEZE ESTATES, ACCORDING TO THE PLAT THEREOF AS RECORDED IN PLAT BOOK 18, PAGE 36, BEING IN SECTION 16, TOWNSHIP 46 SOUTH, RANGE 43 EAST, CITY OF DELRAY BEACH, PALM BEACH COUNTY, FLORIDA

FEBRUARY 2011

SHEET 2 OF 2

55

COUNTY OF PALM BEACH
STATE OF FLORIDA

THIS PLAT WAS FILED FOR RECORD AT_____

THIS _____ DAY OF _____

20____ AND DULY RECORDED IN PLAT BOOK NO.

_____ ON PAGE _____

SHARON R. BOCK, CLERK AND COMPTROLLER

BY _____ D.C.

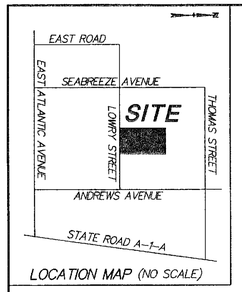

LOCATION MAP (NO SCALE)

SCALE: 1" = 20'

0' 20' 40' 60'

LEGEND:

℄ = CENTERLINE

CONC = CONCRETE

O.R.B. OFFICIAL RECORDS BOOK

P.R.M. = PERMANENT REFERENCE MONUMENT (4"X4" CONCRETE MONUMENT STAMPED "PRM LB353) UNLESS STATED OTHERWISE

G.U.E. = GENERAL UTILITY EASEMENT

P.C.P. = PERMENANT CONTROL POINT

C.A. = CENTRAL ANGLE

C.B. = CHORD BEARING

P.C. = POINT OF CURVATURE
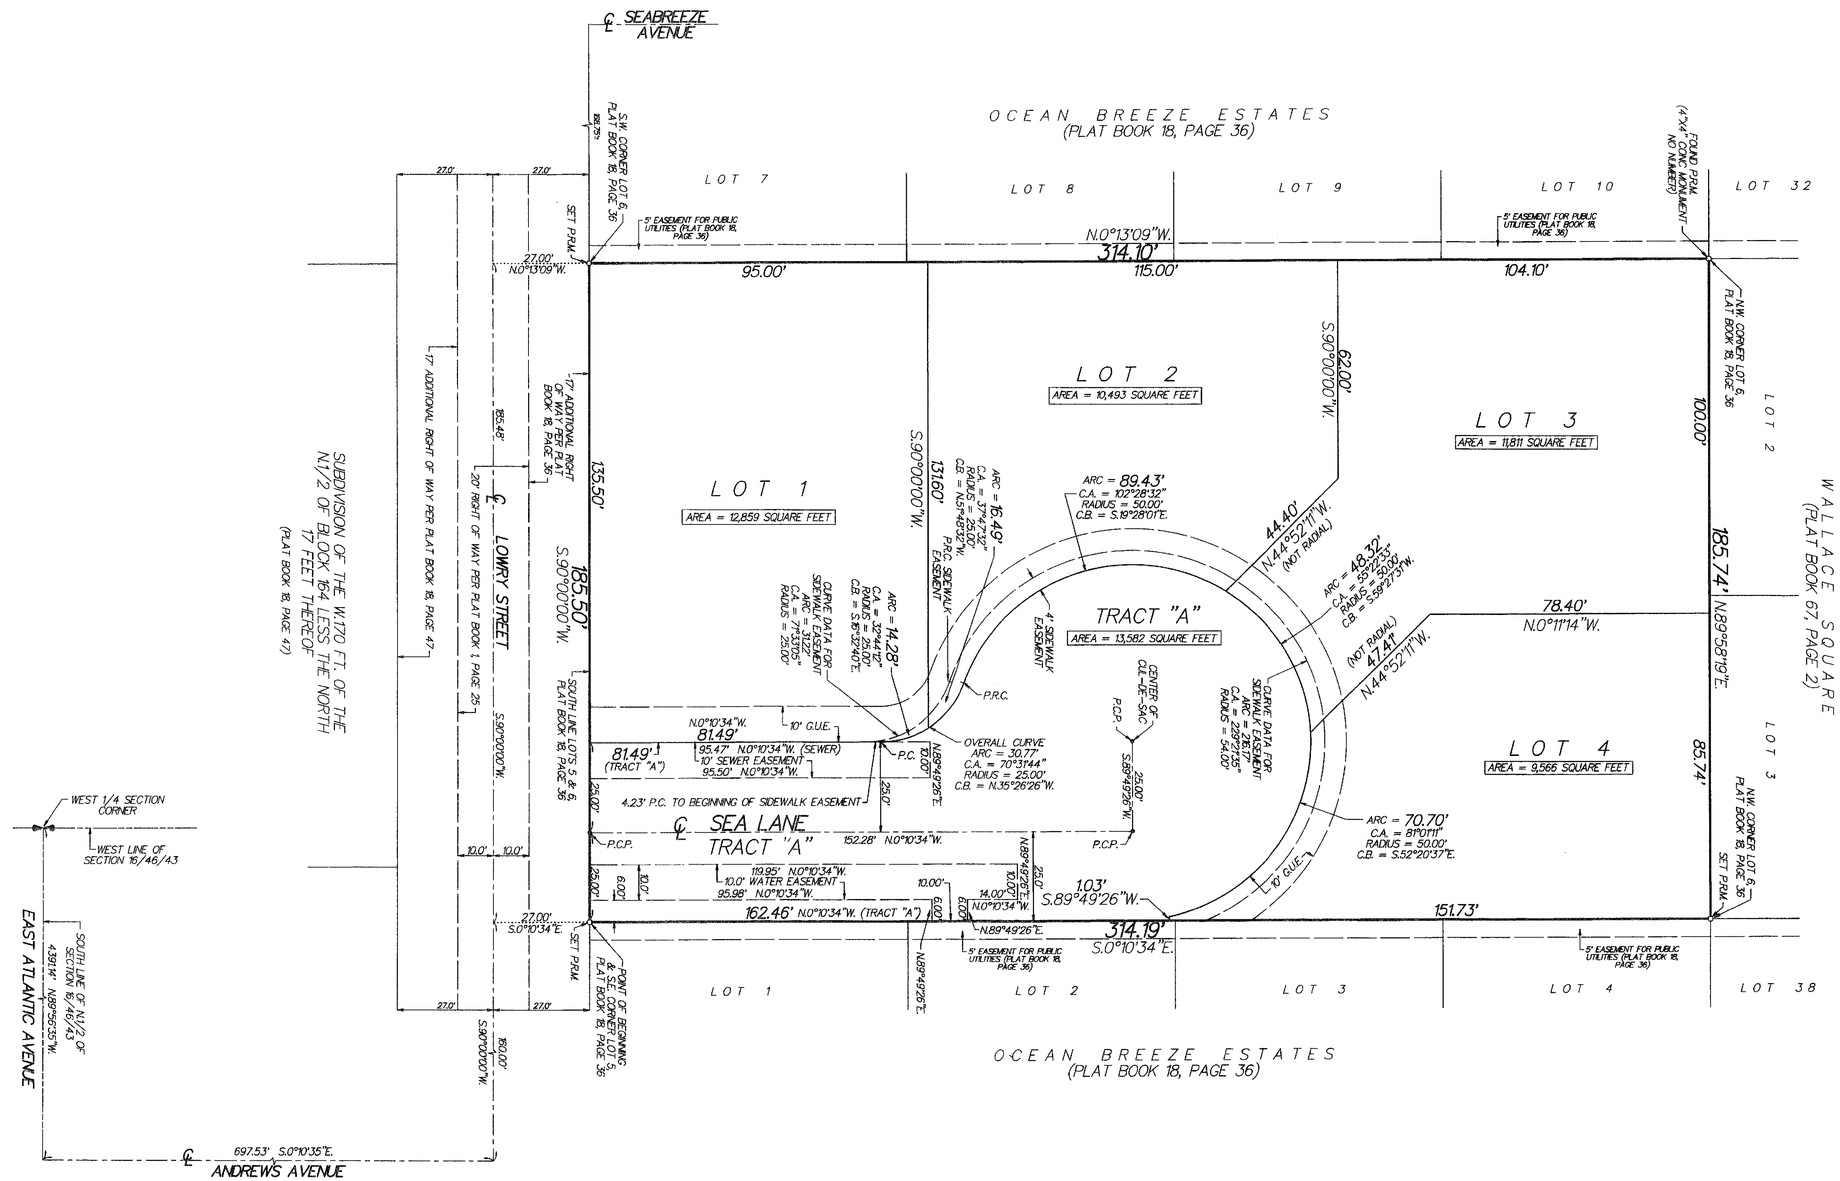
P.R.C. POINT OF REVERSE CURVATURE