CASTELLINA

LYING IN SECTION 13, TOWNSHIP 44 SOUTH, RANGE 41 EAST, VILLAGE OF WELLINGTON, PALM BEACH COUNTY, FLORIDA. BEING A REPLAT OF A PORTION OF LANIER PROPERTY AS RECORDED IN PLAT BOOK 108, PAGES 75 THROUGH 91, PUBLIC RECORDS OF PALM BEACH COUNTY, FLORIDA.

SHEET 5 0F 17 FEBRUARY, 2012

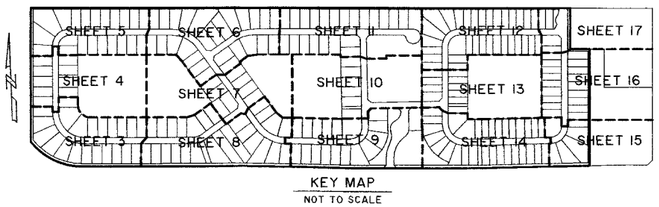

KEY MAP
NOT TO SCALE

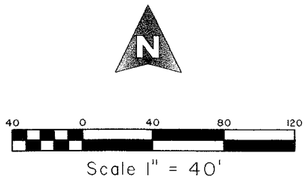

31

COUNTY OF PALM BEACH)
) SS
STATE OF FLORIDA)

THIS PLAT WAS FILED FOR RECORD AT _____.M. THIS ___ DAY OF _____, 2012, AND DULY RECORDED IN PLAT BOOK NO. _____, ON PAGE _____ THRU _____

SHARON R. BOCK,
CLERK AND COMPTROLLER

BY: _____, D.C.

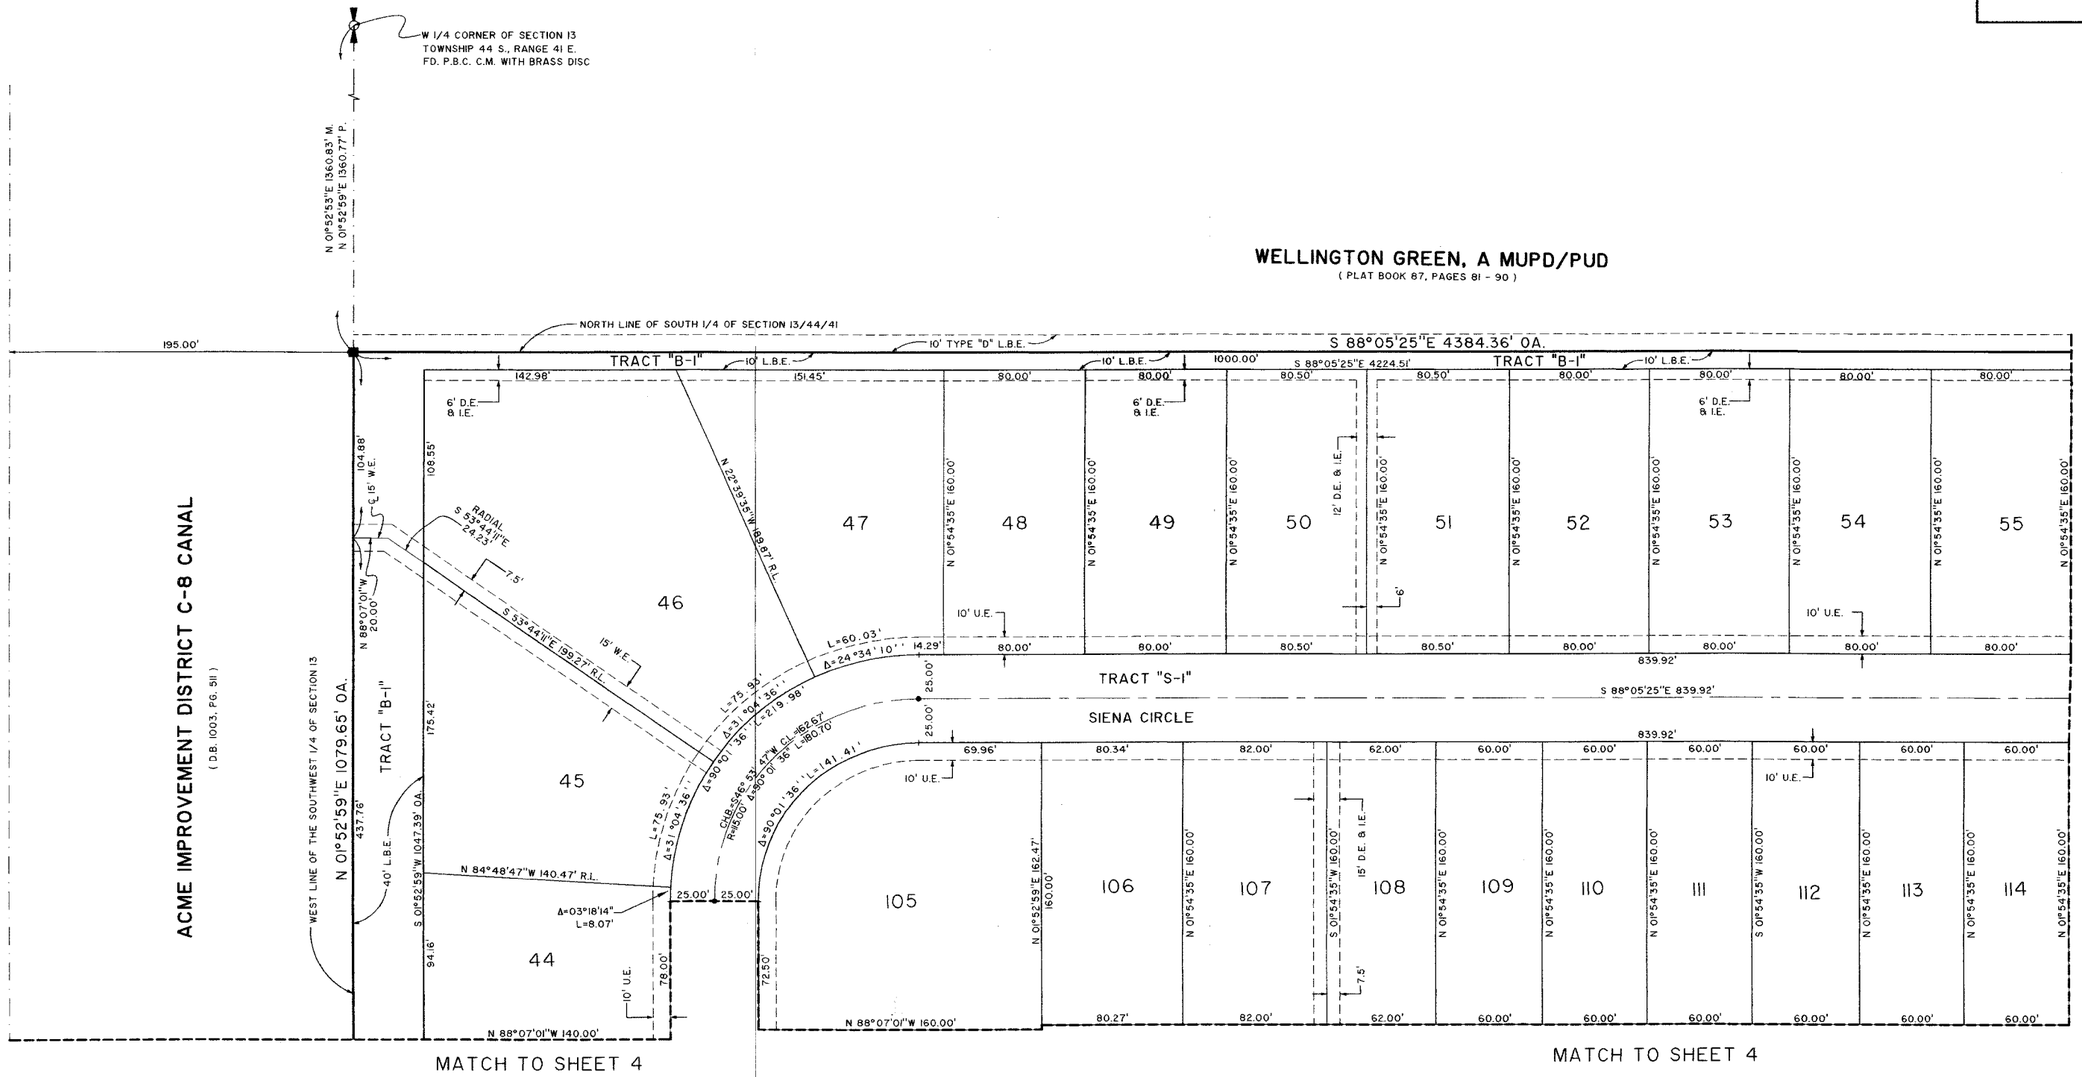

SHEET 5 0F 17

MICHAEL B. SCHORAH & ASSOCIATES, INC.
1850 FOREST HILL BLVD., SUITE 206
WEST PALM BEACH, FLORIDA 33406
EB# 2438 TEL. (561) 968-0080 FAX. (561) 642-9726 LB# 2438

CASTELLINA

Z:\Castellina (1583)\1583_PLAT.dwg, 2/14/2012 11:19:07 AM, LC.B.