SEAGLASS COTTAGES

BEING A REPLAT OF THE NORTH 19.0 FEET OF LOT 1, ALL OF LOT 2 AND THE SOUTH 50.0 FEET OF LOT 3, OCEAN BREEZE ESTATES, ACCORDING TO THE PLAT THEREOF AS RECORDED IN PLAT BOOK 18, PAGE 36 (P.R.P.B.CO.), BEING IN SECTION 16, TOWNSHIP 46 SOUTH, RANGE 43 EAST, CITY OF DELRAY BEACH, PALM BEACH COUNTY, FLORIDA

165

COUNTY OF PALM BEACH
STATE OF FLORIDA

THIS PLAT WAS FILED FOR RECORD AT _____

THIS _____ DAY OF _____

20____ AND DULY RECORDED IN PLAT BOOK NO. _____

ON PAGE _____

SHARON R. BOCK, CLERK AND COMPTROLLER

BY _____ D.C.

JANUARY 2017
SHEET 2 OF 2

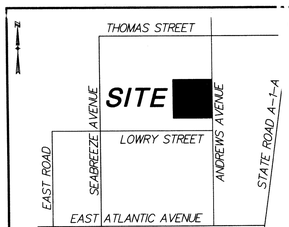

LOCATION MAP (NO SCALE)

THIS INSTRUMENT WAS PREPARED BY PAUL D. ENGLE, IN THE OFFICE OF O'BRIEN, SUITER & O'BRIEN, INC., 955 N.W. 17TH AVENUE, SUITE K-1, DELRAY BEACH, FLORIDA 33445 (561) 276-4501

SCALE: 1" = 10'

0' 10' 20' 30'

LEGEND:

℄ = CENTERLINE

P.R.M. = PERMANENT REFERENCE MONUMENT (4"X4" CONCRETE MONUMENT STAMPED "PRM LB353) UNLESS STATED OTHERWISE

P.R.P.B.CO. = PUBLIC RECORDS OF PALM BEACH COUNTY

SECTION 16/46/43 = SECTION 16, TOWNSHIP 46 SOUTH, RANGE 43 EAST

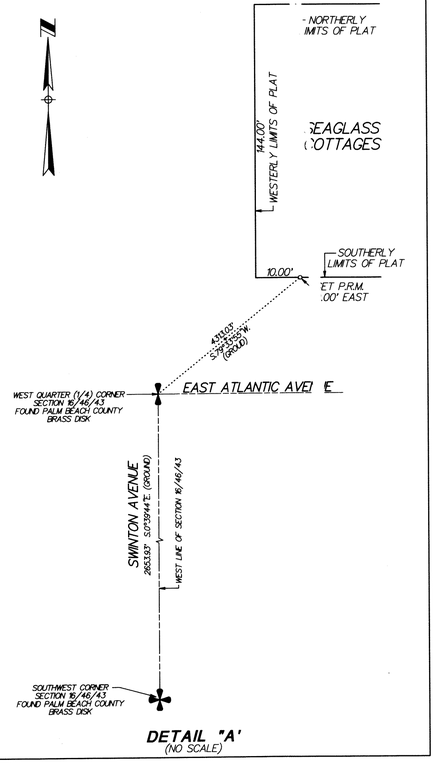

DETAIL "A"
(NO SCALE)

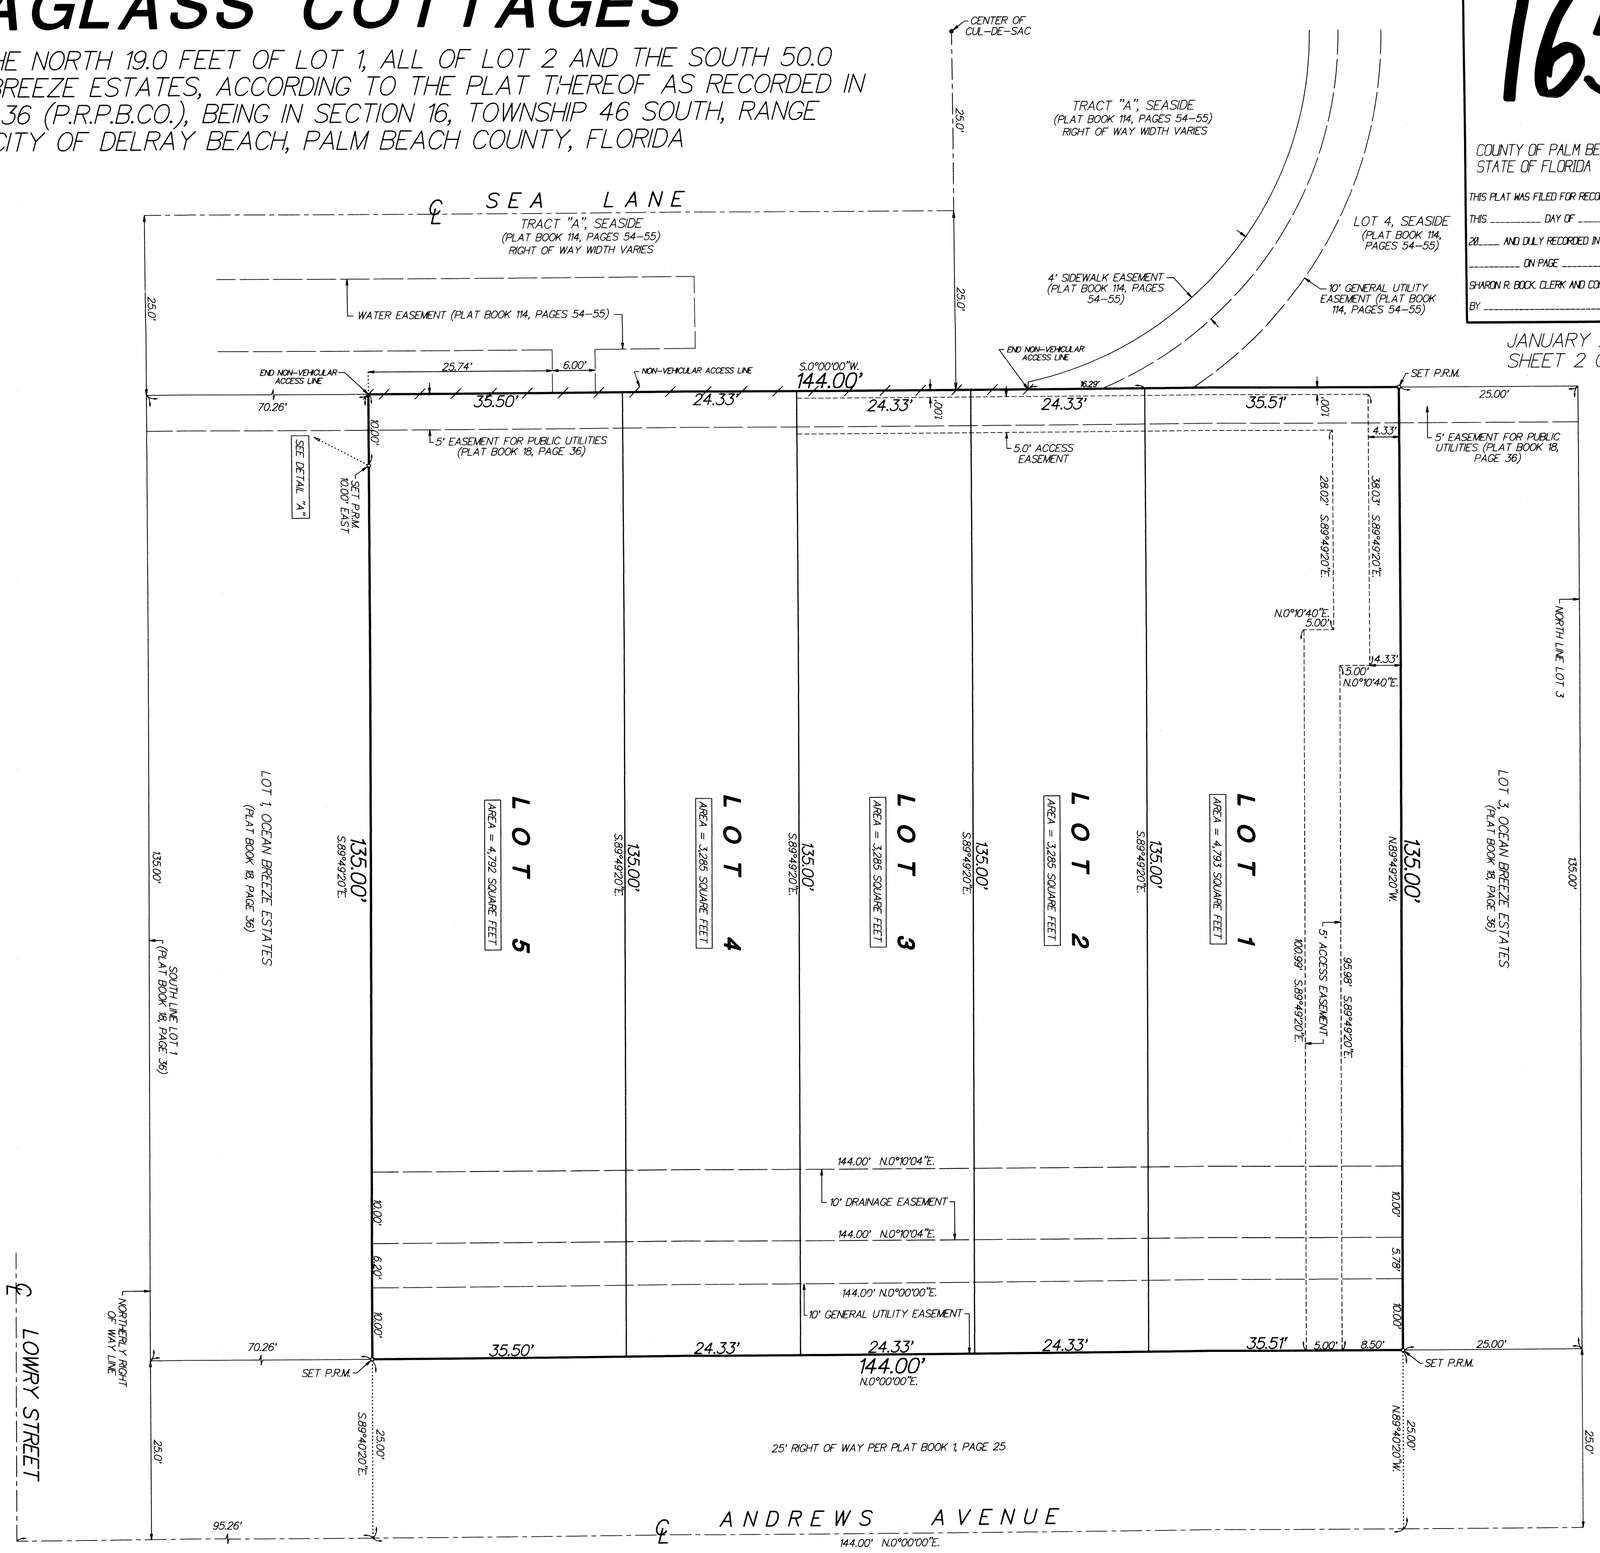

Z:\Dave\Documents\ENGINEERING\CADD\Drawings\SEAGLASS COTTAGES\PLAT SHEET 2 - 01-19-17.dwg, 1/27/2017 10:19:54 AM, dave