THIS INSTRUMENT PREPARED BY
DAVID P. LINDLEY
OF
CAULFIELD and WHEELER, INC.
SURVEYORS – ENGINEERS – PLANNERS
7900 GLADES ROAD, SUITE 100
BOCA RATON, FLORIDA 33434 – (561)392-1991
CERTIFICATE OF AUTHORIZATION NO. LB 3591

STOR-All LUXURY RV & BOAT STORAGE

BEING A PORTION OF THE NORTHWEST QUARTER OF SECTION 28, TOWNSHIP 45 SOUTH, RANGE 43 EAST,
CITY OF BOYNTON BEACH, PALM BEACH COUNTY, FLORIDA

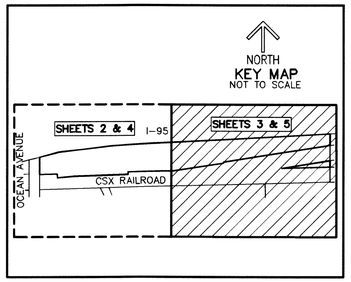

SHEET INDEX

SHEET 1	COVER
SHEET 2	MAP SHEET
SHEET 3	MAP SHEET
SHEET 4	UTILITY EASEMENT DETAIL
SHEET 5	UTILITY EASEMENT DETAIL

53

SHEET 3 OF 5

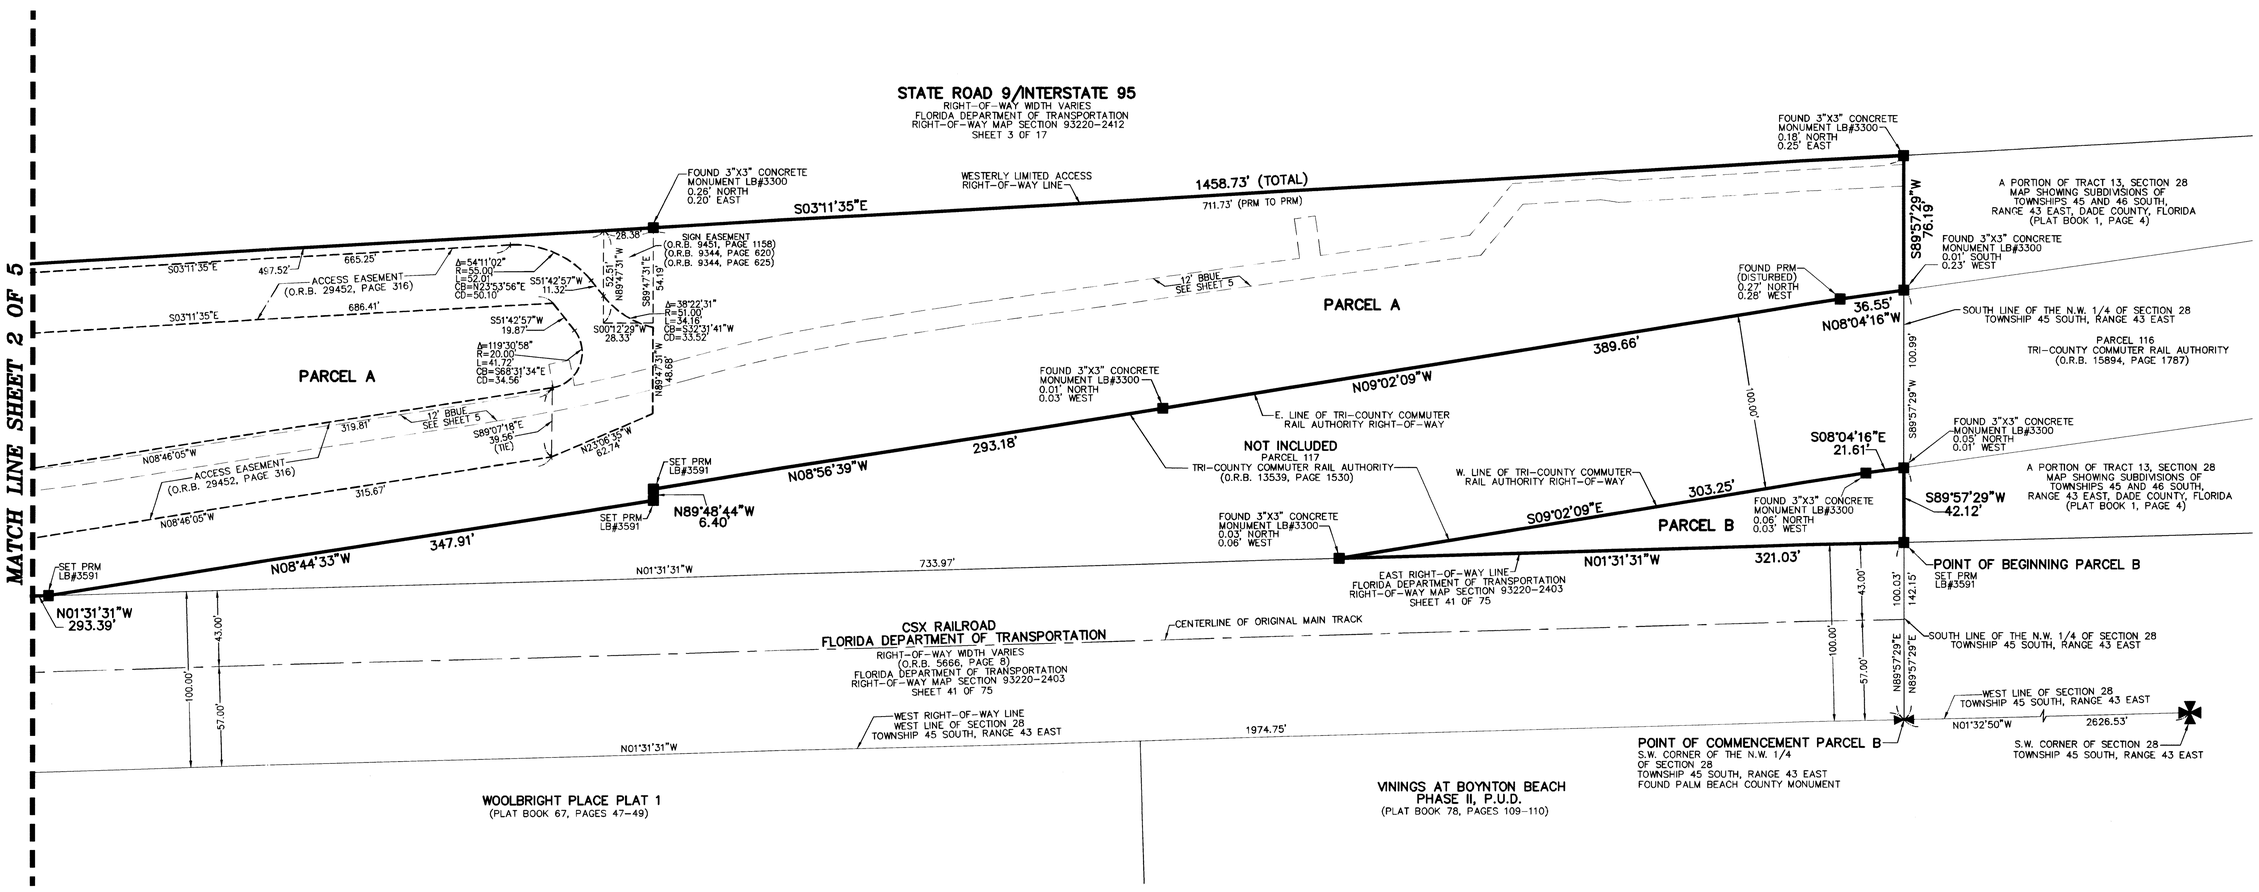

NORTH

GRAPHIC SCALE
(IN FEET)
40 0 20 40 80
INTENDED DISPLAY SCALE 1 INCH = 40 FEET

LEGEND/ABBREVIATIONS

- ℄ – CENTERLINE
- Δ – DELTA (CENTRAL ANGLE)
- CB – CHORD BEARING
- CD – CHORD DISTANCE
- BBDE – BOYNTON BEACH DRAINAGE EASEMENT
- BBUE – BOYNTON BEACH UTILITY EASEMENT
- L – ARC LENGTH
- LB – LICENSED BUSINESS
- O.R.B. – OFFICIAL RECORD BOOK
- R – RADIUS
- ■ SET PRM – INDICATES PERMANENT REFERENCE MONUMENT 4"X4"X24" CONCRETE MONUMENT WITH METAL DISK STAMPED "C&W PRM LB#3591" UNLESS OTHERWISE NOTED.
- ● PRM – INDICATES PERMANENT REFERENCE MONUMENT NAIL AND DISK STAMPED LB#3300 UNLESS OTHERWISE NOTED.