PINNACLE SELF STORAGE

A PARCEL OF LAND BEING A REPLAT OF A PORTION OF LOT 1, PENNOCK'S JUPITER INDUSTRIAL PARK,
AS RECORDED IN PLAT BOOK 29, PAGE 41, PUBLIC RECORDS OF PALM BEACH COUNTY, FLORIDA
LYING IN SECTION 2, TOWNSHIP 41 SOUTH, RANGE 42 EAST,
TOWN OF JUPITER, PALM BEACH COUNTY, FLORIDA

FEBRUARY 2018 SHEET 2 OF 2

143

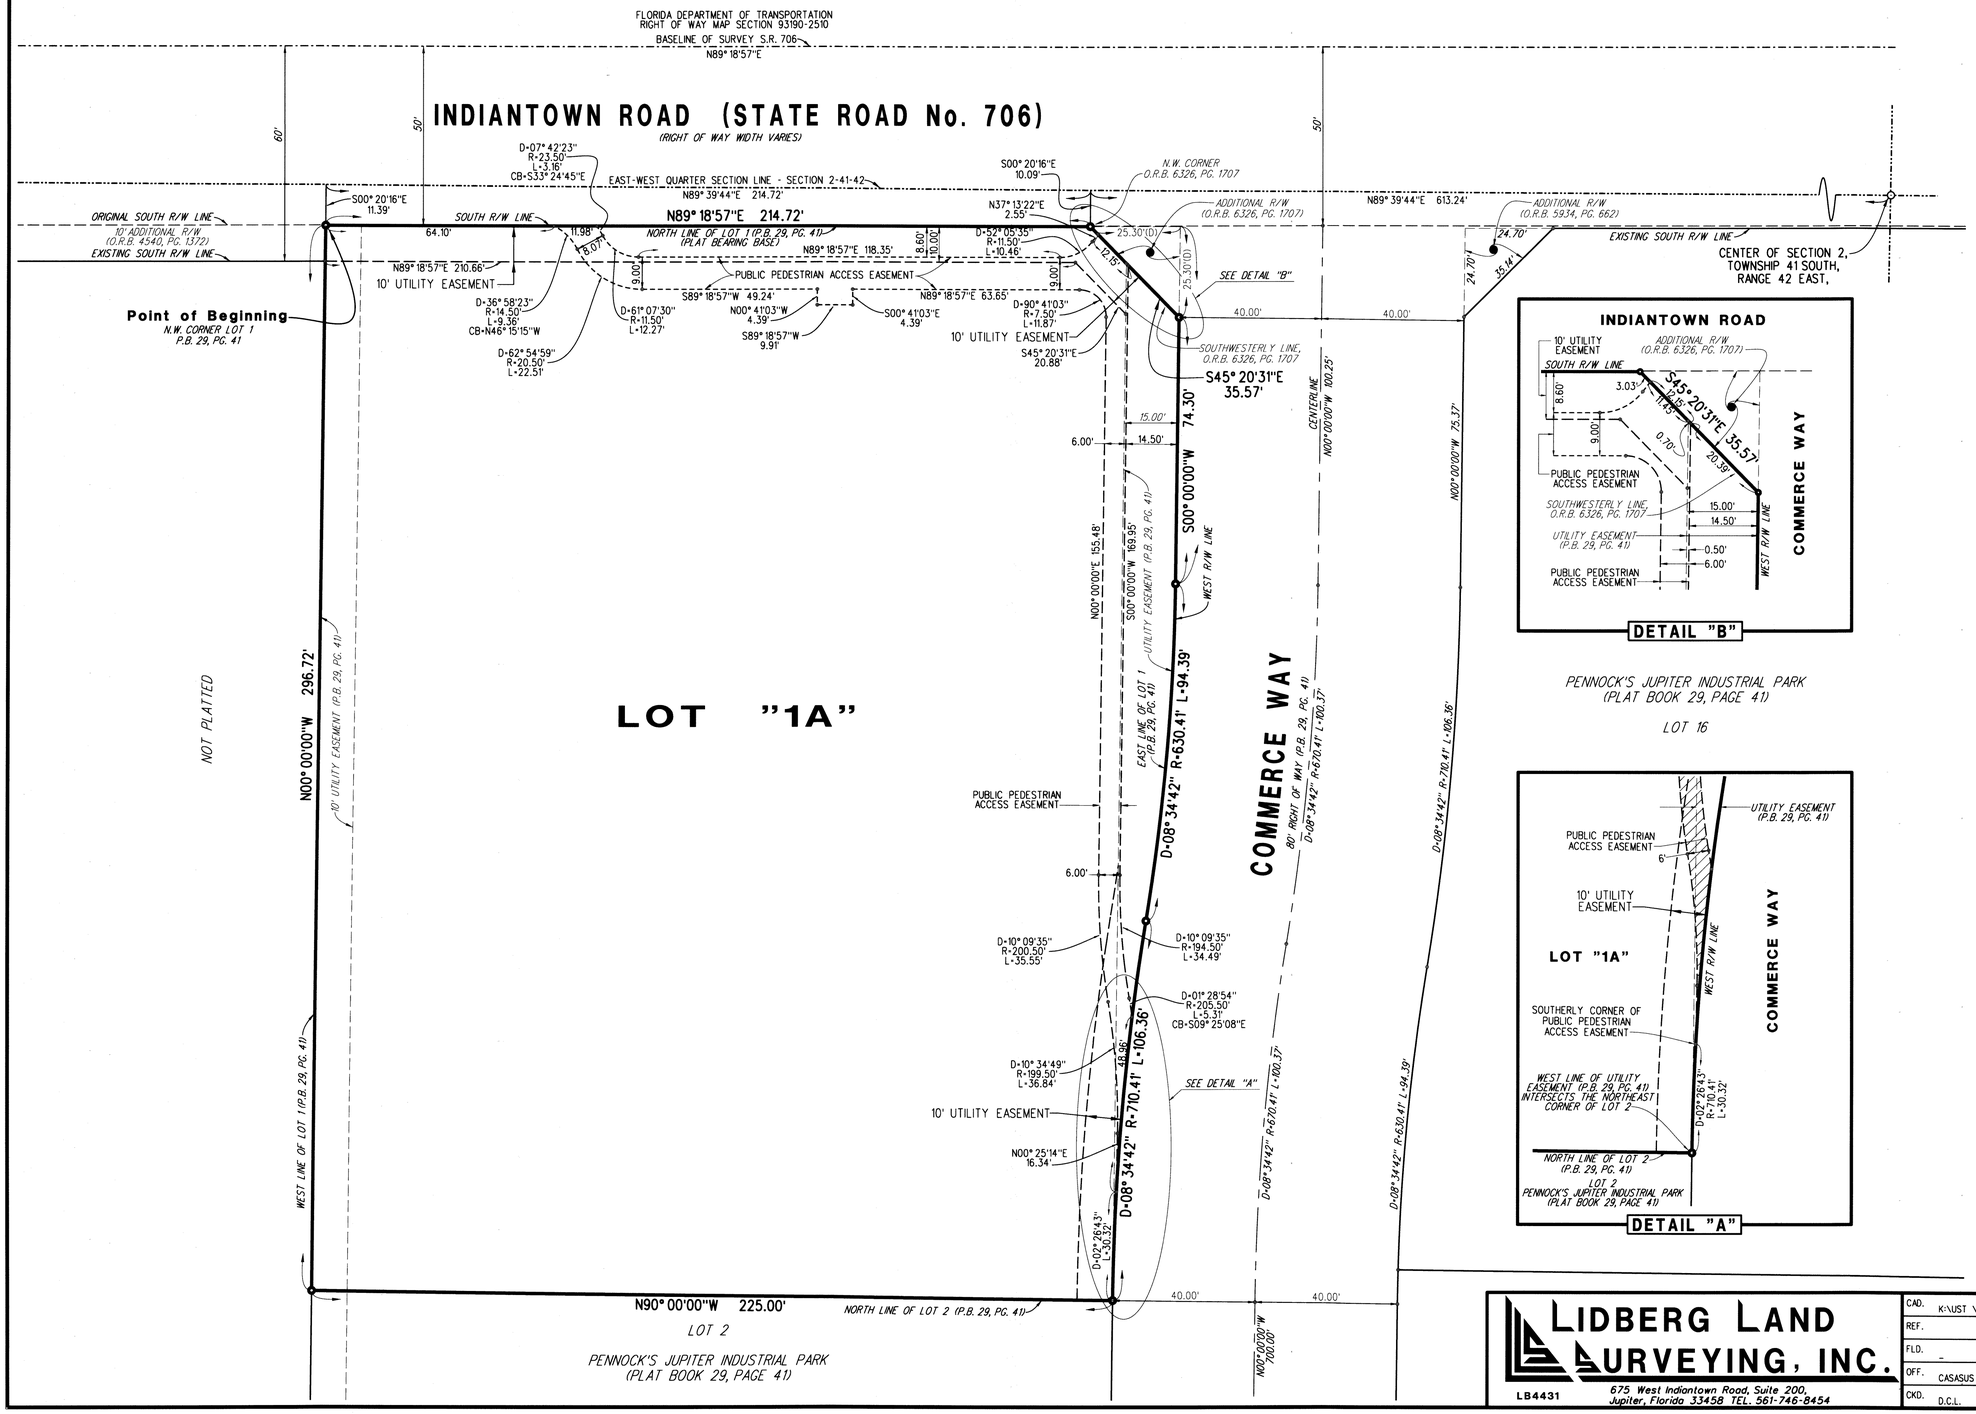

LEGEND:

● = SET 5/8" IRON ROD WITH METAL CAP "PRM LB 4431" PERMANENT REFERENCE MONUMENT (P.R.M.)

ABBREVIATIONS:

D	= CURVE'S DELTA ANGLE
L	= CURVE'S ARC LENGTH
O.R.B.	= OFFICIAL RECORD BOOK
P.B.	= PLAT BOOK
P.R.M.	= PERMANENT REFERENCE MONUMENT
PG.	= PAGE
R	= CURVE'S RADIUS
R/W	= RIGHT OF WAY

LIDBERG LAND SURVEYING, INC.
LB4431
675 West Indiantown Road, Suite 200, Jupiter, Florida 33458 TEL. 561-746-8454

CAD. K:\UST \ 024142 \ 29-41 \ 17-044-306 \ 17-044-306.DGN			
REF.			
FLD. _	FB. PG.	JOB 17-044-306	
OFF. CASASUS	_ _	DATE FEBRUARY 2018	
CKD. D.C.L.	SHEET 2 OF 2	DWG. D17-044P	