38-52

A PLANNED UNIT DEVELOPMENT IN COUNTRY CLUB TRAIL

PLAT OF BENT TREE

FOUR SHEETS, SHEET NO. TWO

52

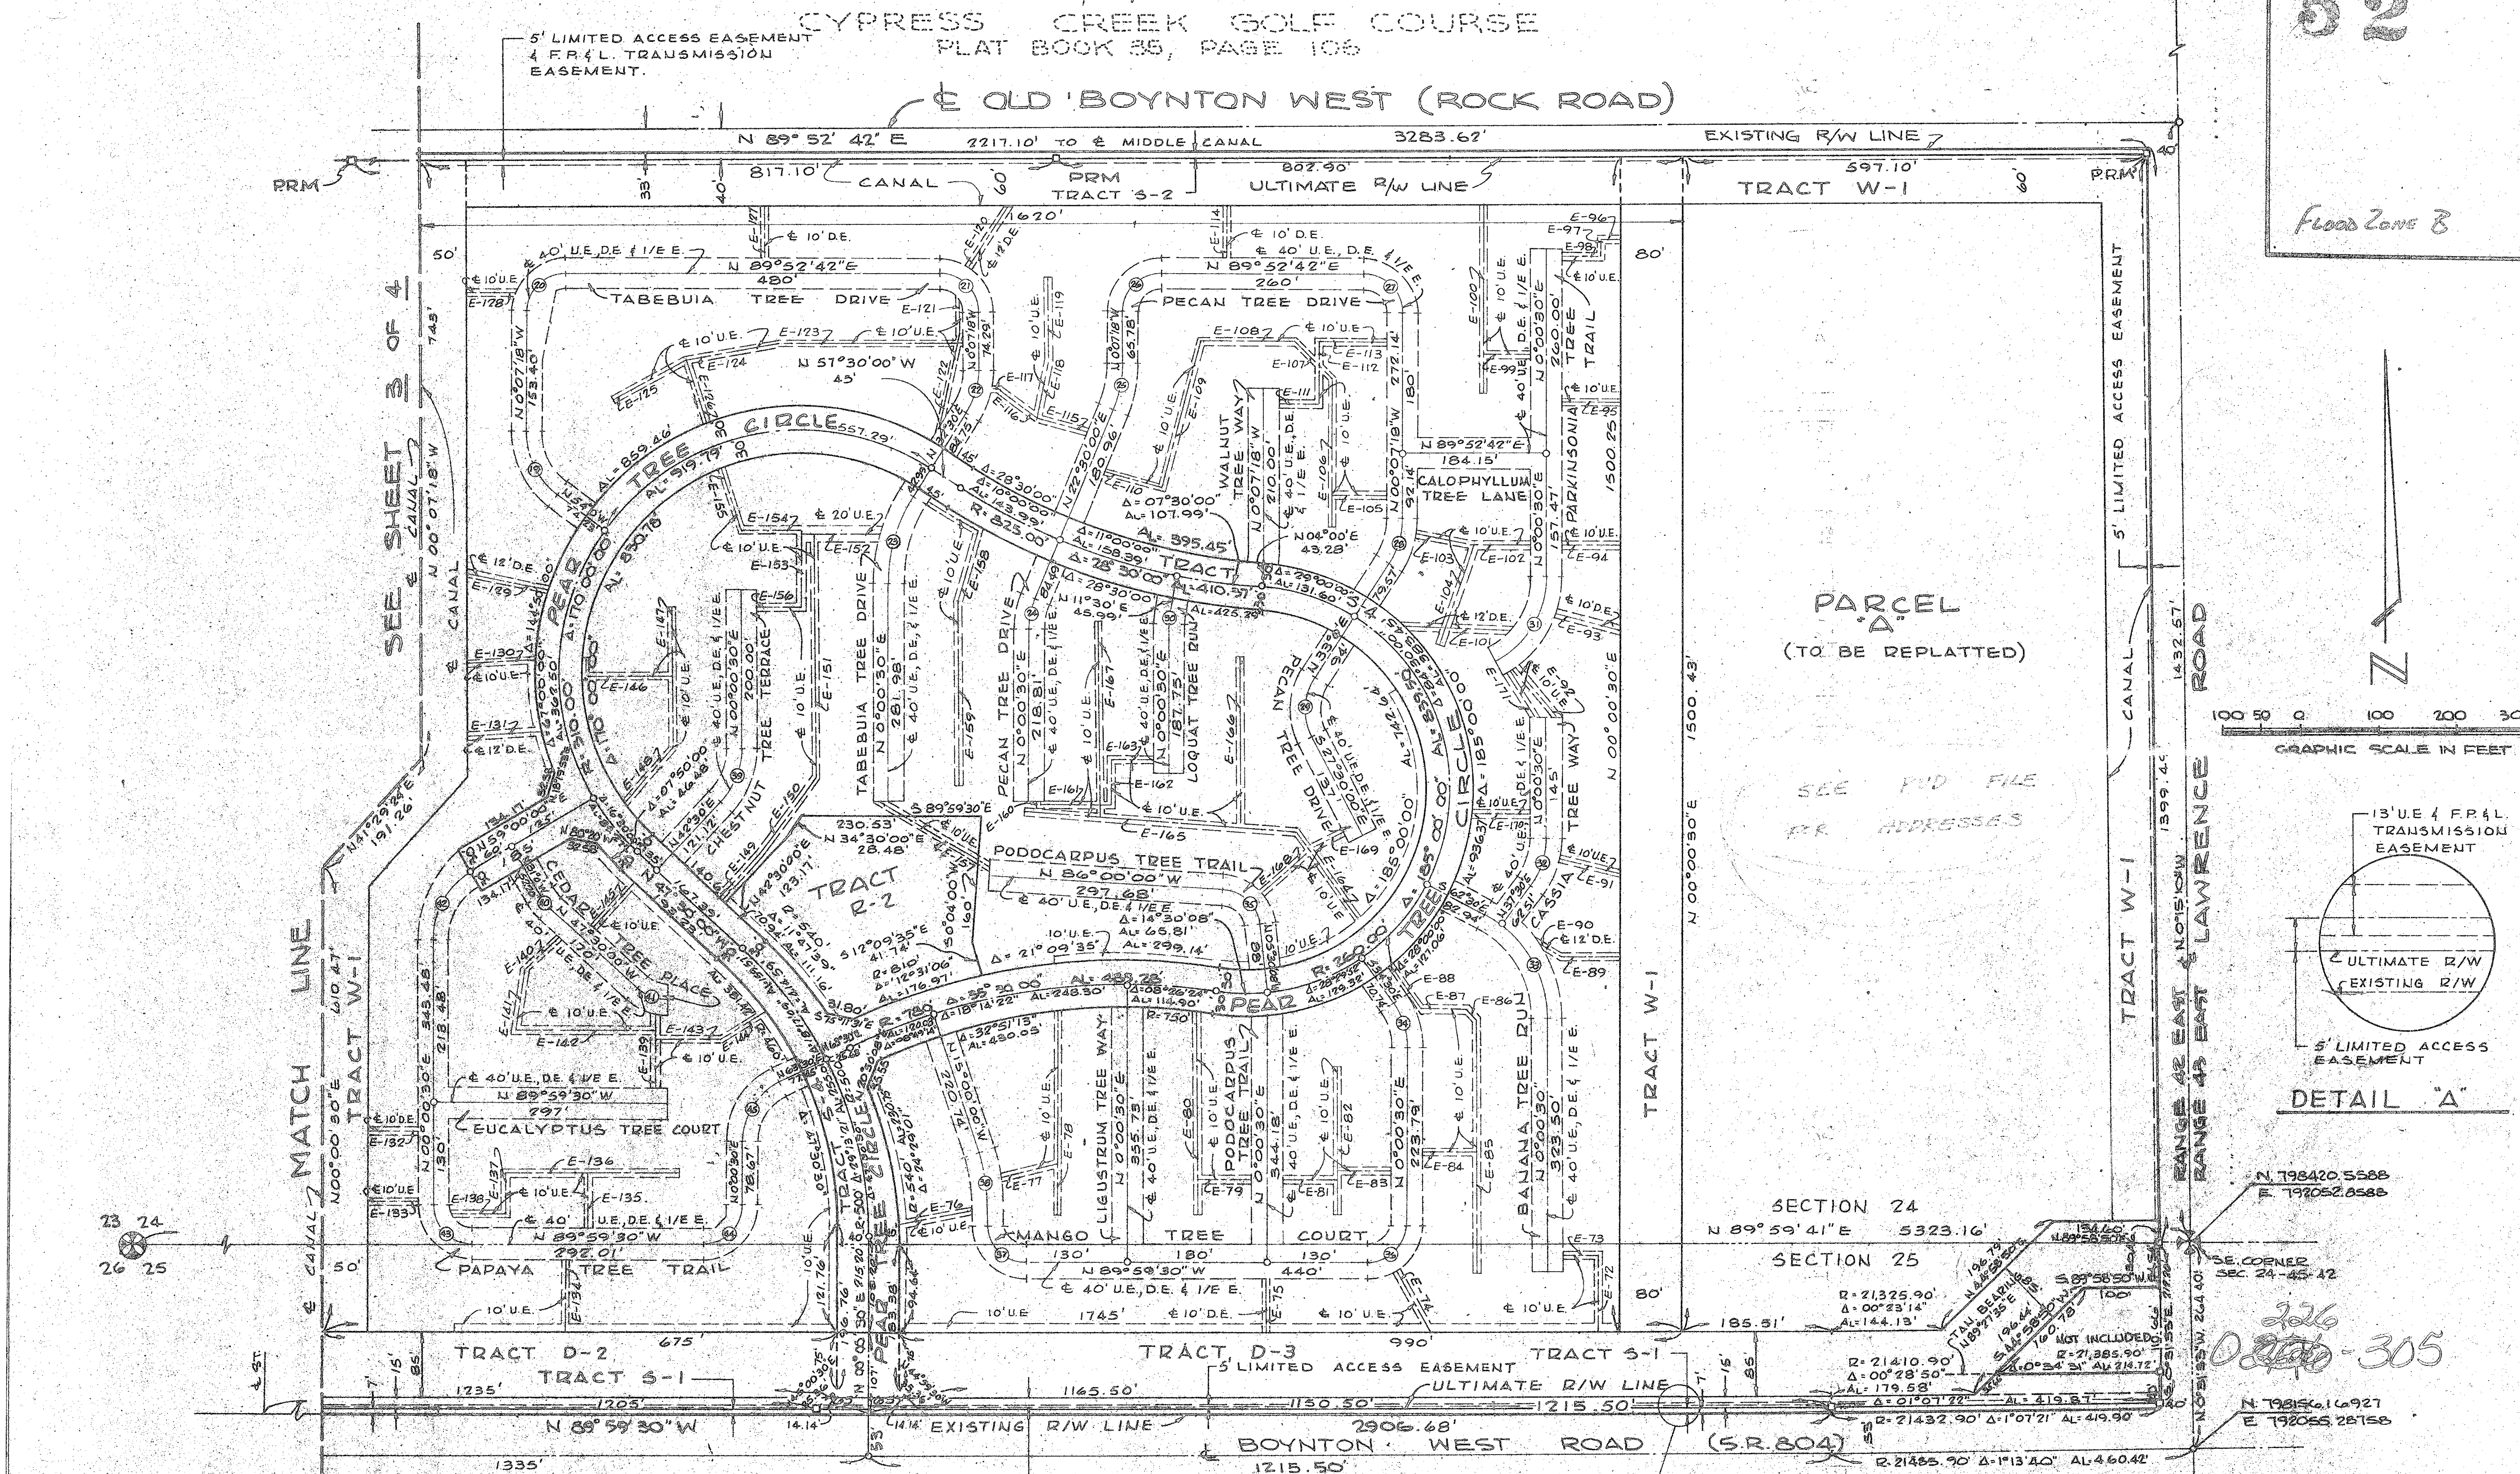

NOTE:
U.E. DENOTES UTILITY EASEMENT
D.E. DENOTES DRAINAGE EASEMENT
I/E E. DENOTES INGRESS/EGRESS EASEMENT

Field Book No. Pg.	ROBERT E. OWEN & ASSOCIATES, INC.	PLAT OF BENT TREE	Job No. 78-1145
Design C. DAVIS	ENGINEERS · PLANNERS · SURVEYORS		Scale 1" = 100'
Drawn JERRY JOHNSTON	WEST PALM BEACH FLORIDA		Date FEB. 1979
Checked C. DAVIS	Not to be used for Construction until Approved.		Sheet 2 of 4
	Approved		File No. BF-2290