53/84

84

PLAT TWO
VICTORIA WOODS
P.U.D.

SECTION 11, TOWNSHIP 44 SOUTH, RANGE 42 EAST, PALM BEACH COUNTY, FLORIDA, BEING A REPLAT OF TRACTS 1 thru 8, and 21 thru 28, OF MODEL LAND CO SUBDIVISION OF THE WEST 1/2 OF SECTION 11, TOWNSHIP 44 SOUTH, RANGE 42 EAST, ACCORDING TO THE PLAT RECORDED IN PLAT BOOK 5, PAGE 76 PUBLIC RECORDS OF PALM BEACH COUNTY, FLORIDA

SHEET 2 OF 3 FEB. 1986

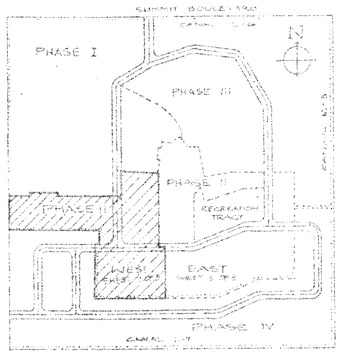

KEY MAP

PHASE LINES
RIGHT OF WAY LINES
CENTER LINE OF 60' ROAD

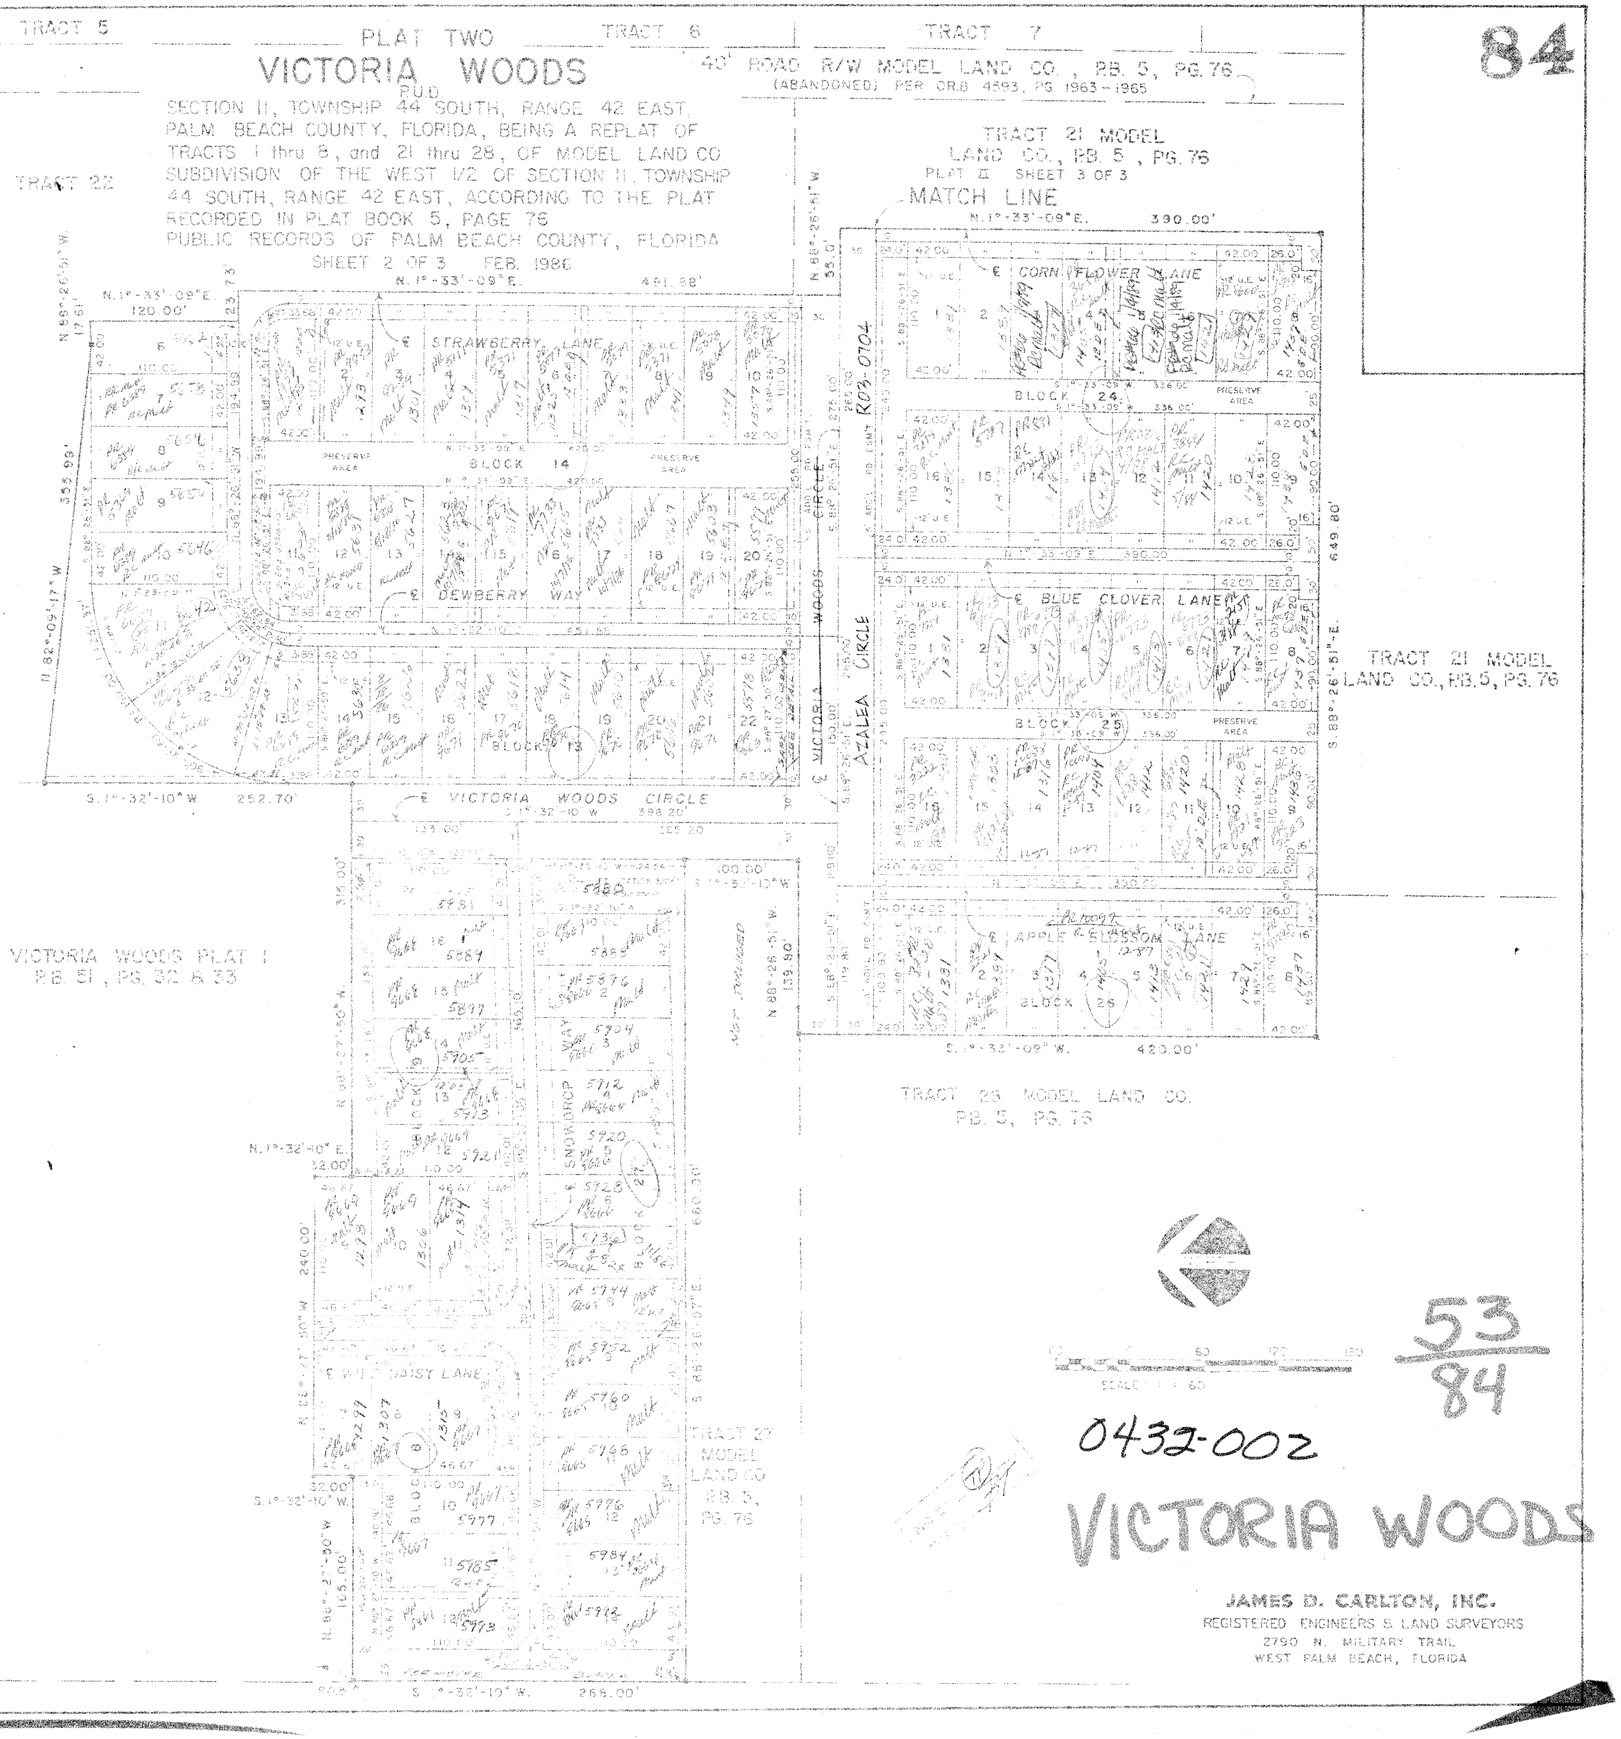

TYPICAL SAFE-SIGHT CORNER
60' ROAD R/W OF WAY
N.T.S.

SCALE 1" = 60'

53/84

0432-002

VICTORIA WOODS

JAMES D. CARLTON, INC.
REGISTERED ENGINEERS & LAND SURVEYORS
2790 N. MILITARY TRAIL
WEST PALM BEACH, FLORIDA

DRAWING NUMBER

DRAWING NUMBER

DRAWING NUMBER