214-025

BOCA WEST P.U.D. MASTER PLAT 1

IN SECTIONS 9, AND 16, TOWNSHIP 47 SOUTH, RANGE 42 EAST
PALM BEACH COUNTY, FLORIDA
IN 10 SHEETS - SHEET NO. 8

GEE & JENSON
ENGINEERS - ARCHITECTS - PLANNERS, INC.
WEST PALM BEACH, FLORIDA
FEBRUARY 1989

100 0 100 200 300 400
SCALE IN FEET SCALE 1" = 100'

Note ● Denotes P.R.M. #2539, unless noted otherwise

203

STATE OF FLORIDA
COUNTY OF PALM BEACH
This plat was filed for record at ____ M. this ____ day of ____ 1990, and duly recorded in Plat Book No. ____ on Pages ____ thru ____.

JOHN B. DUNKLE
Clerk Circuit Court

By: ____ D.C.

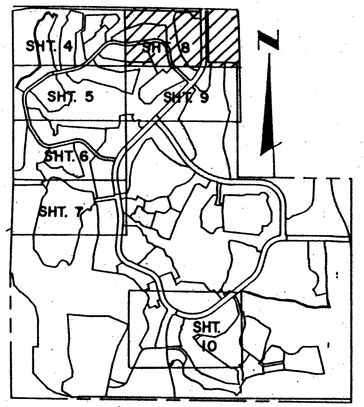

KEY MAP

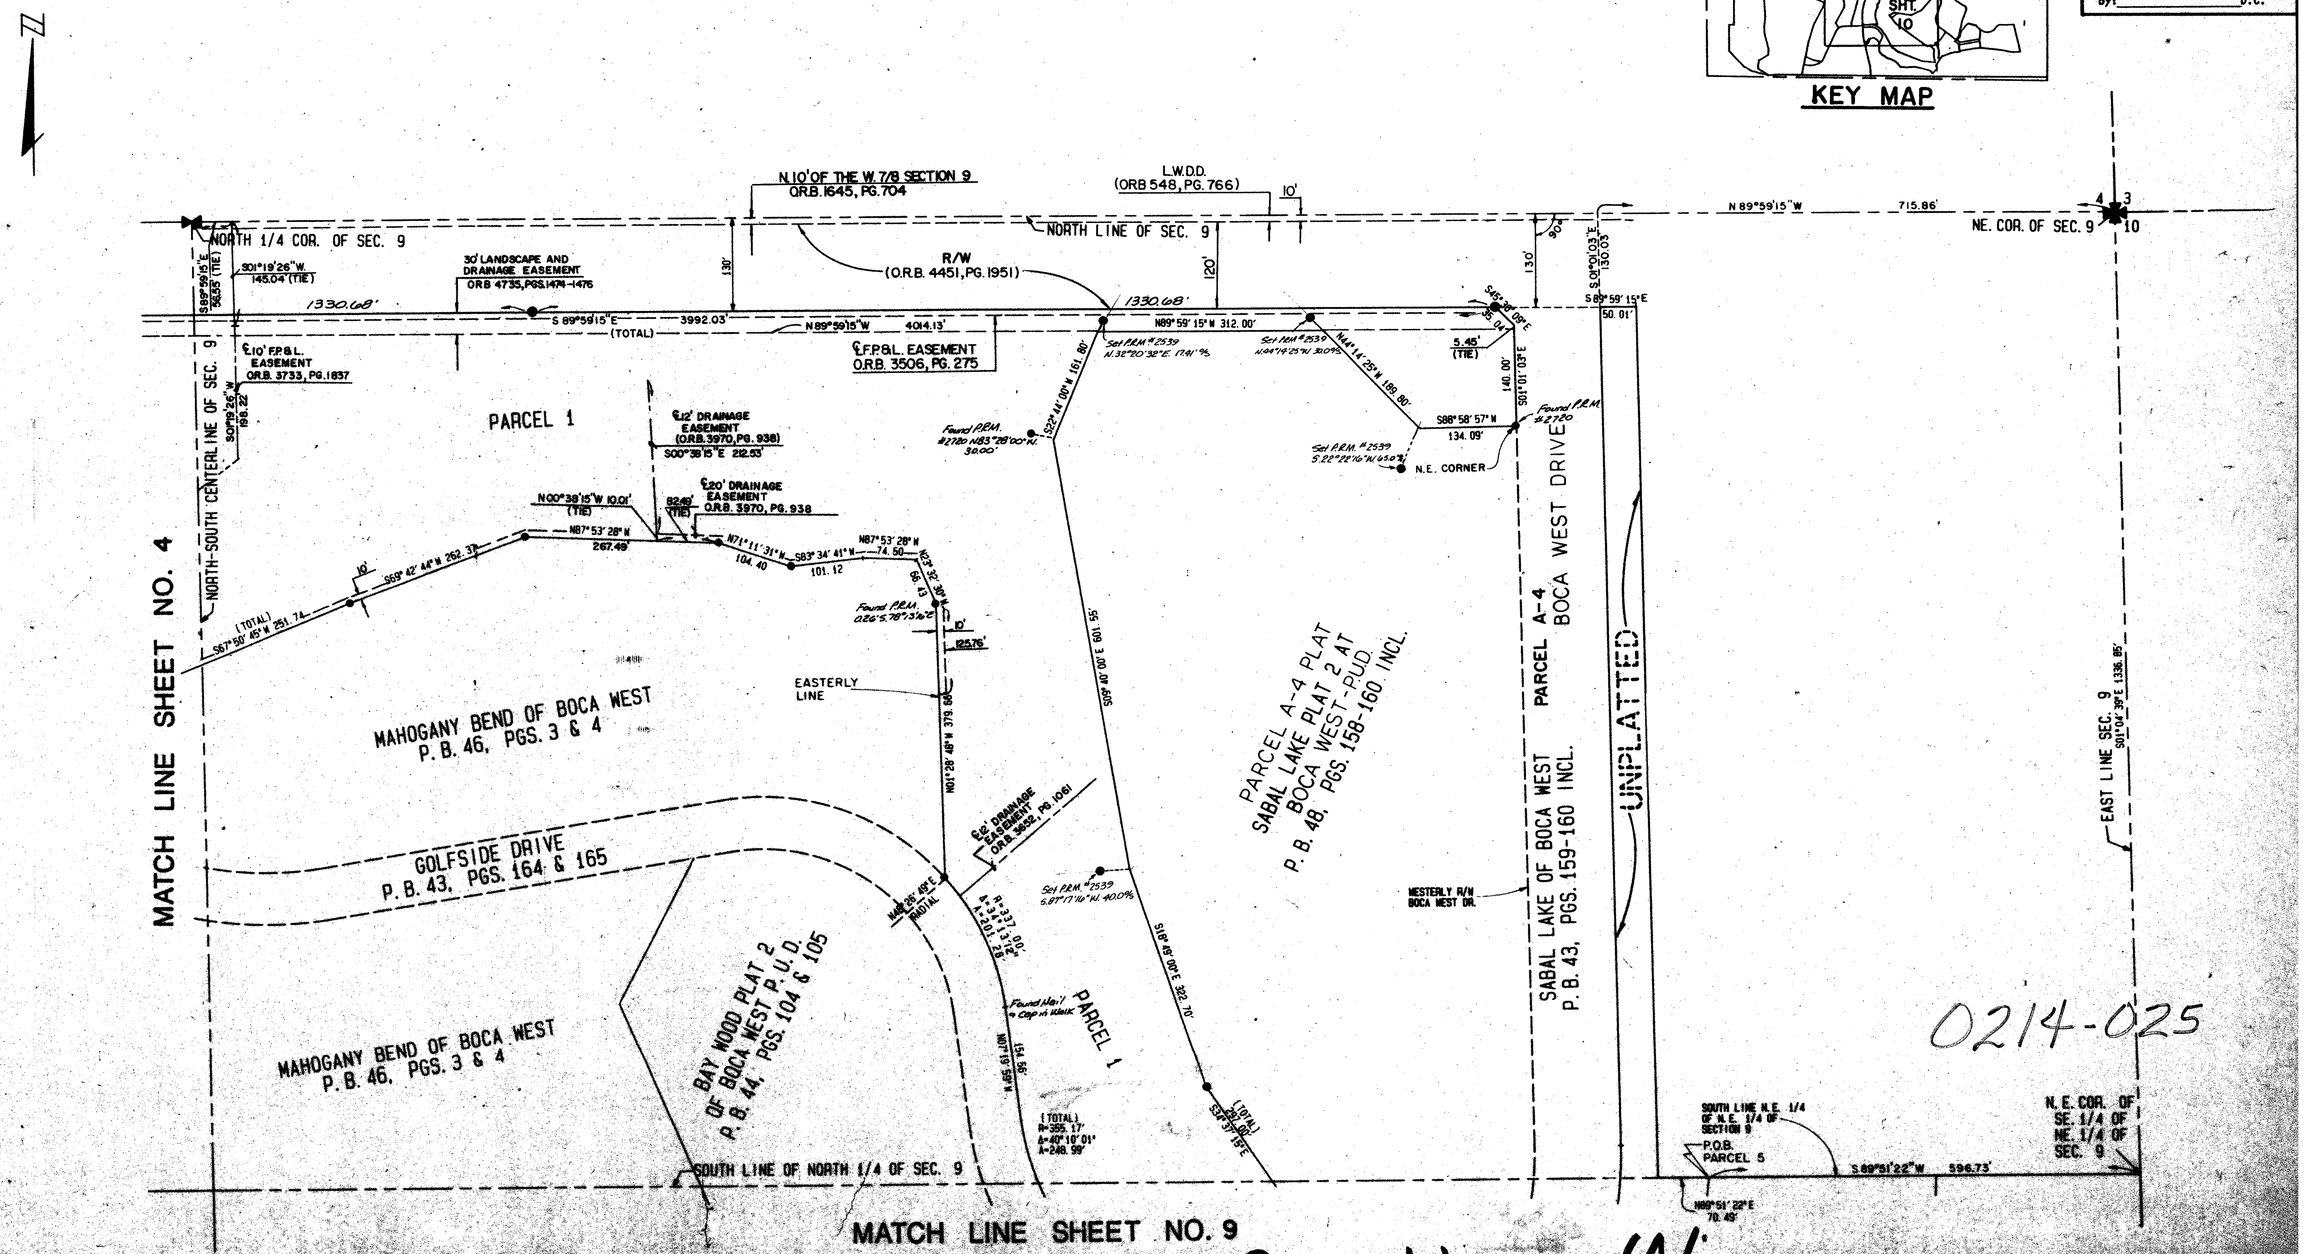

TAZ 607

SUBDIVISION #
BOOK 64
FLOOD ZONE B
QUAD # 53
SE 85-7
PUD NAME BOCA WEST P.U.D. MASTER PLAT 1
PAGE 203
FLOOD MAP #2308
ZONING RS
ZIP CODE 33434

COMPUTED WJJ
DRAWN DLB
CHECKED JJD
COMMENTS
APPROVED JHD
REVISION

0214-025

BOCA WEST 64/203