0303-011

BOCA CHASE 9A

A PORTION OF BOCA CHASE RIVIERA P.U.D.

BEING A PORTION OF THE NORTHEAST 1/4 OF SECTION 2, TOWNSHIP 47 SOUTH, RANGE 41 EAST, PALM BEACH COUNTY, FLORIDA

PREPARED BY :

CARLTON / ROBAYNA INC.

ENGINEERS PLANNERS SURVEYORS

MARCH 1989 SHEET 3 OF 6

GRAPHIC SCALE: SCALE: 1" = 40'

185

STATE OF FLORIDA
COUNTY OF PALM BEACH

THIS PLAT WAS FILED FOR RECORD AT ____ THIS ____ DAY OF ____ A.D, 1990 AND DULY RECORDED IN PLAT BOOK ____ ON PAGES ____ AND ____

JOHN B. DUNKLE,

BY: ____ DC

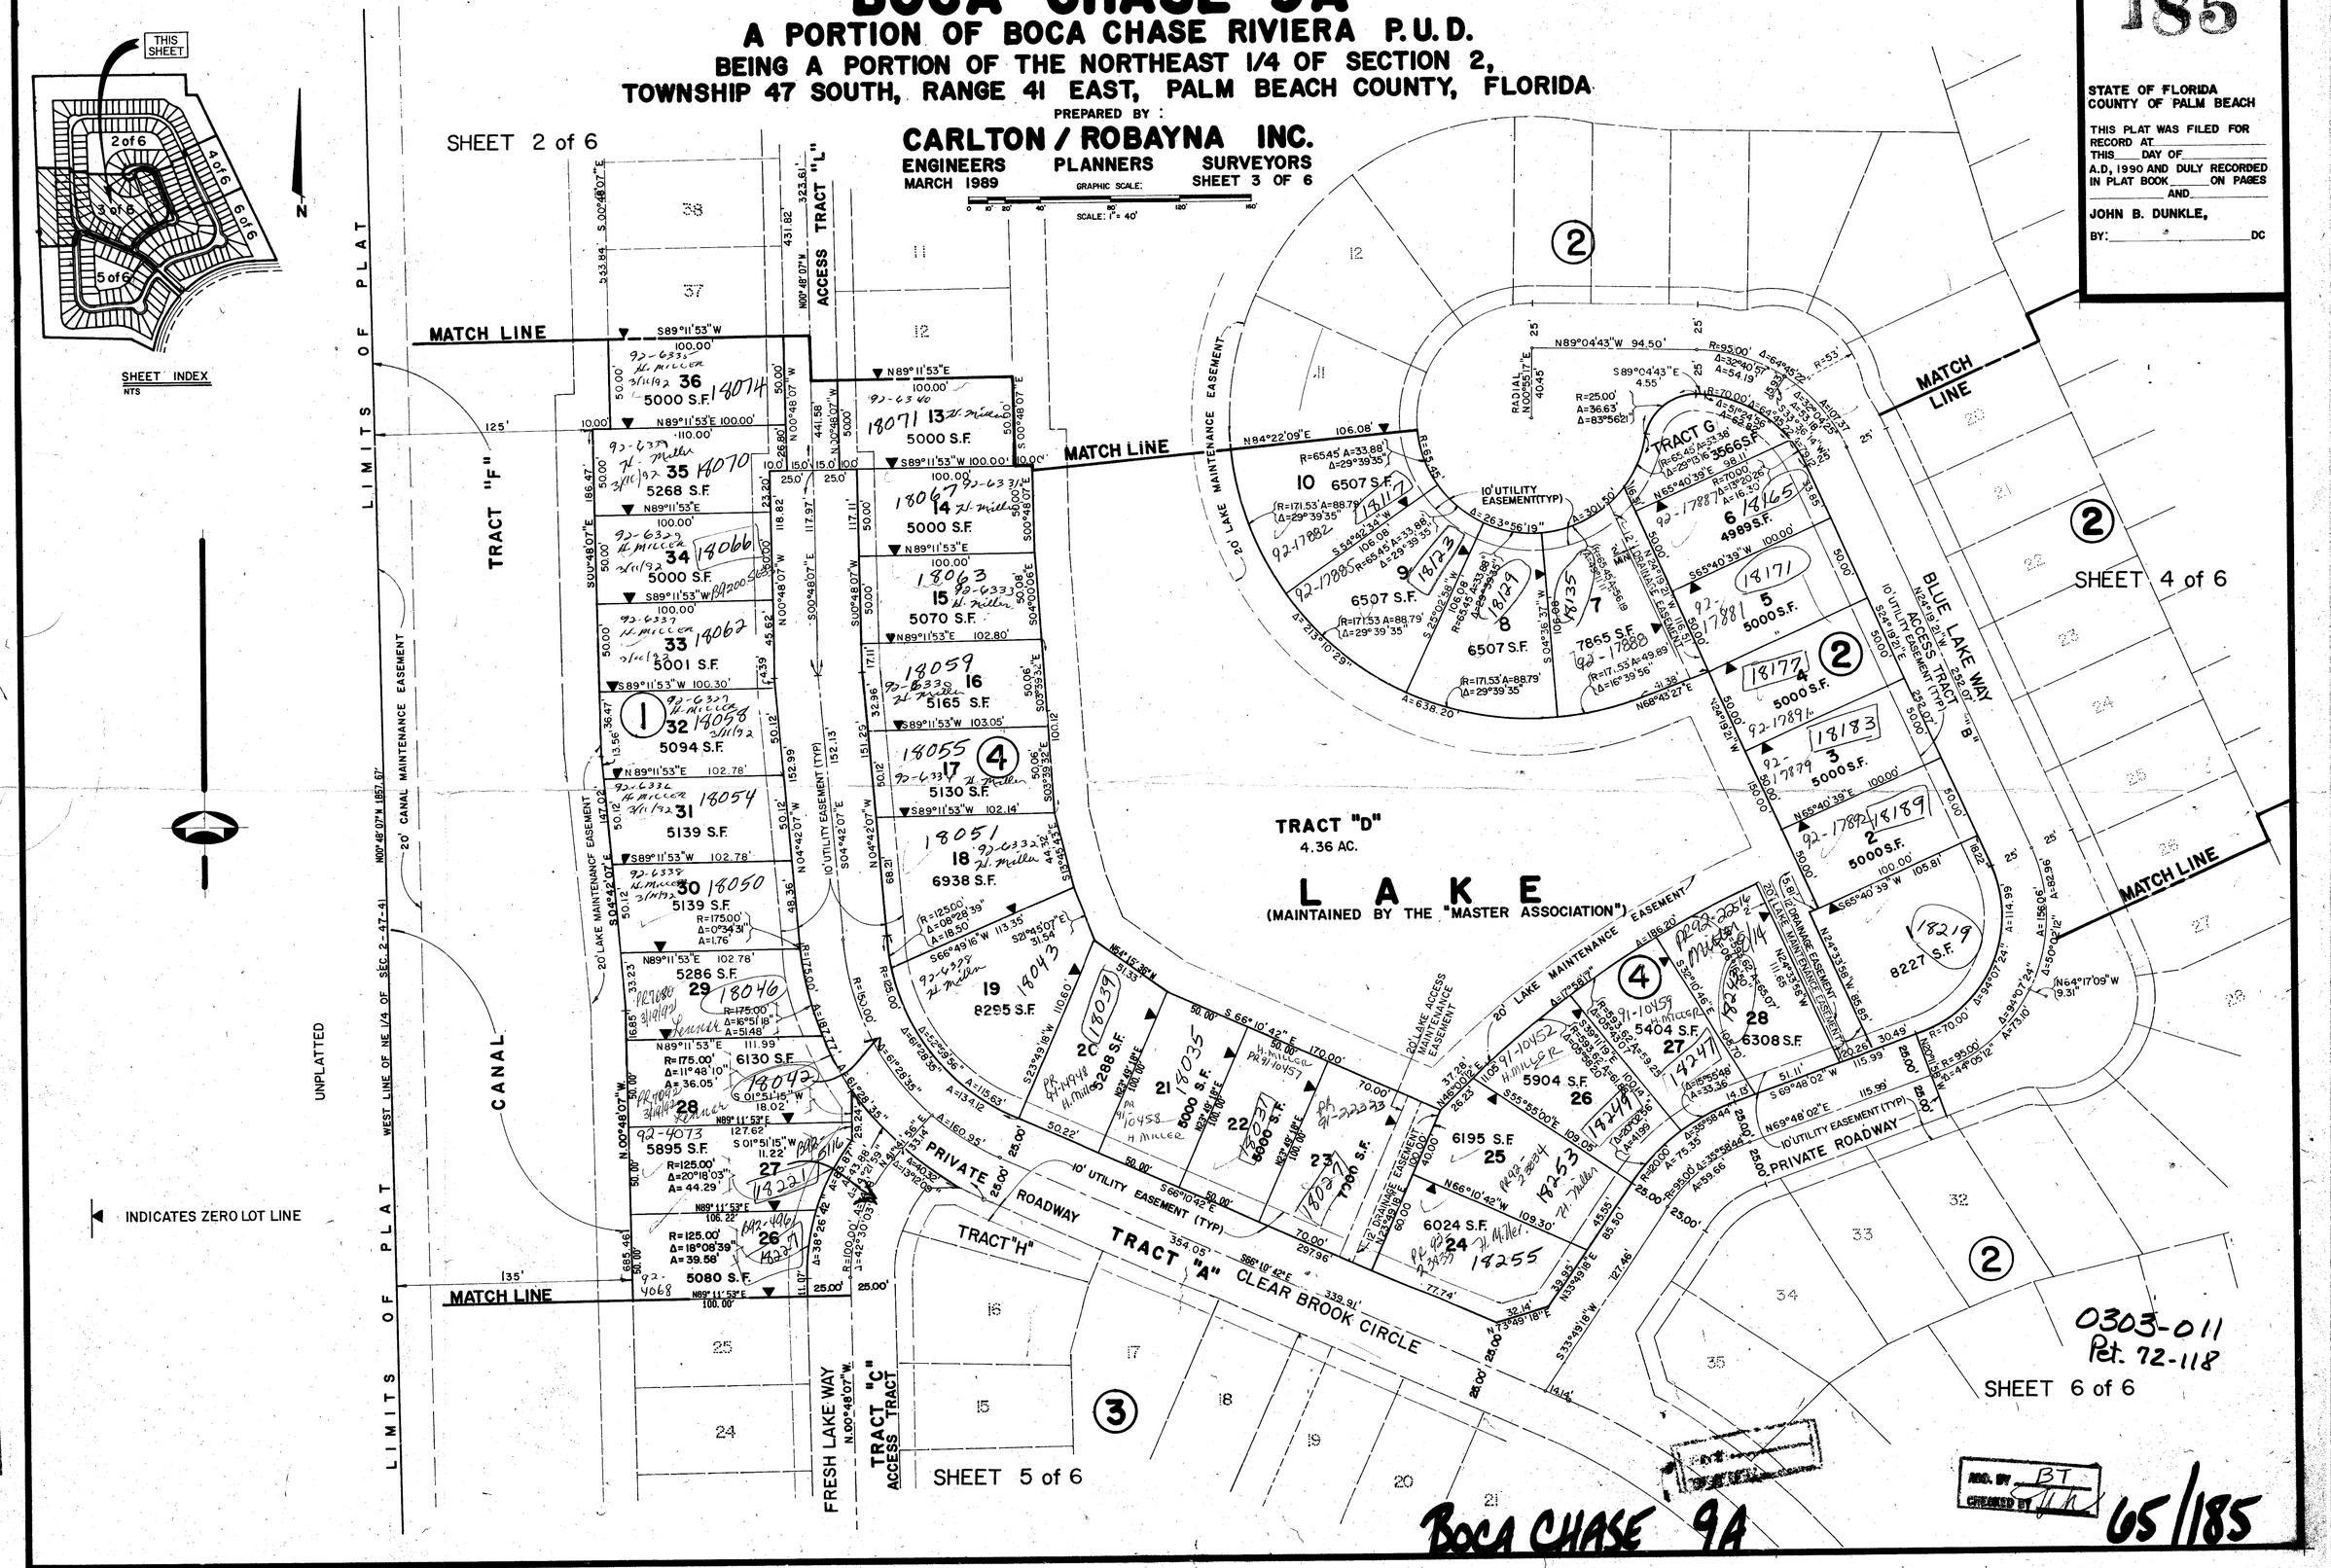

SUBDIVISION # Boca chase 9A
BOOK 65 PAGE 185
FLOOD ZONE A01 FLOOD MAP # 1028
QUAD # 68 ZONING
SE ZIP CODE 33434 17/4/2
PUD NAME Boca Chase - Riviera P.U.D.

0303-011
Pet. 72-118

BOCA CHASE 9A

ADD. BY BT
CHECKED BY

65/185