WINSTON TRAILS PARCEL TEN

PART OF WINSTON TRAILS P.U.D.
SITUATE IN SECTION 2, TOWNSHIP 45 SOUTH, RANGE 42 EAST
PALM BEACH COUNTY, FLORIDA

NOVEMBER, 1994 SHEET 5 OF 5

0587-013

192

STATE OF FLORIDA
COUNTY OF PALM BEACH

THIS PLAT WAS FILED FOR RECORD ________
THIS ______ DAY OF ________
AD, 1995 AND DULY RECORDED
IN PLAT BOOK ______ ON PAGES ______ AND ______.

DOROTHY H. WILKEN, CLERK
BY: ________________, D.C.

CIRCUIT COURT SEAL

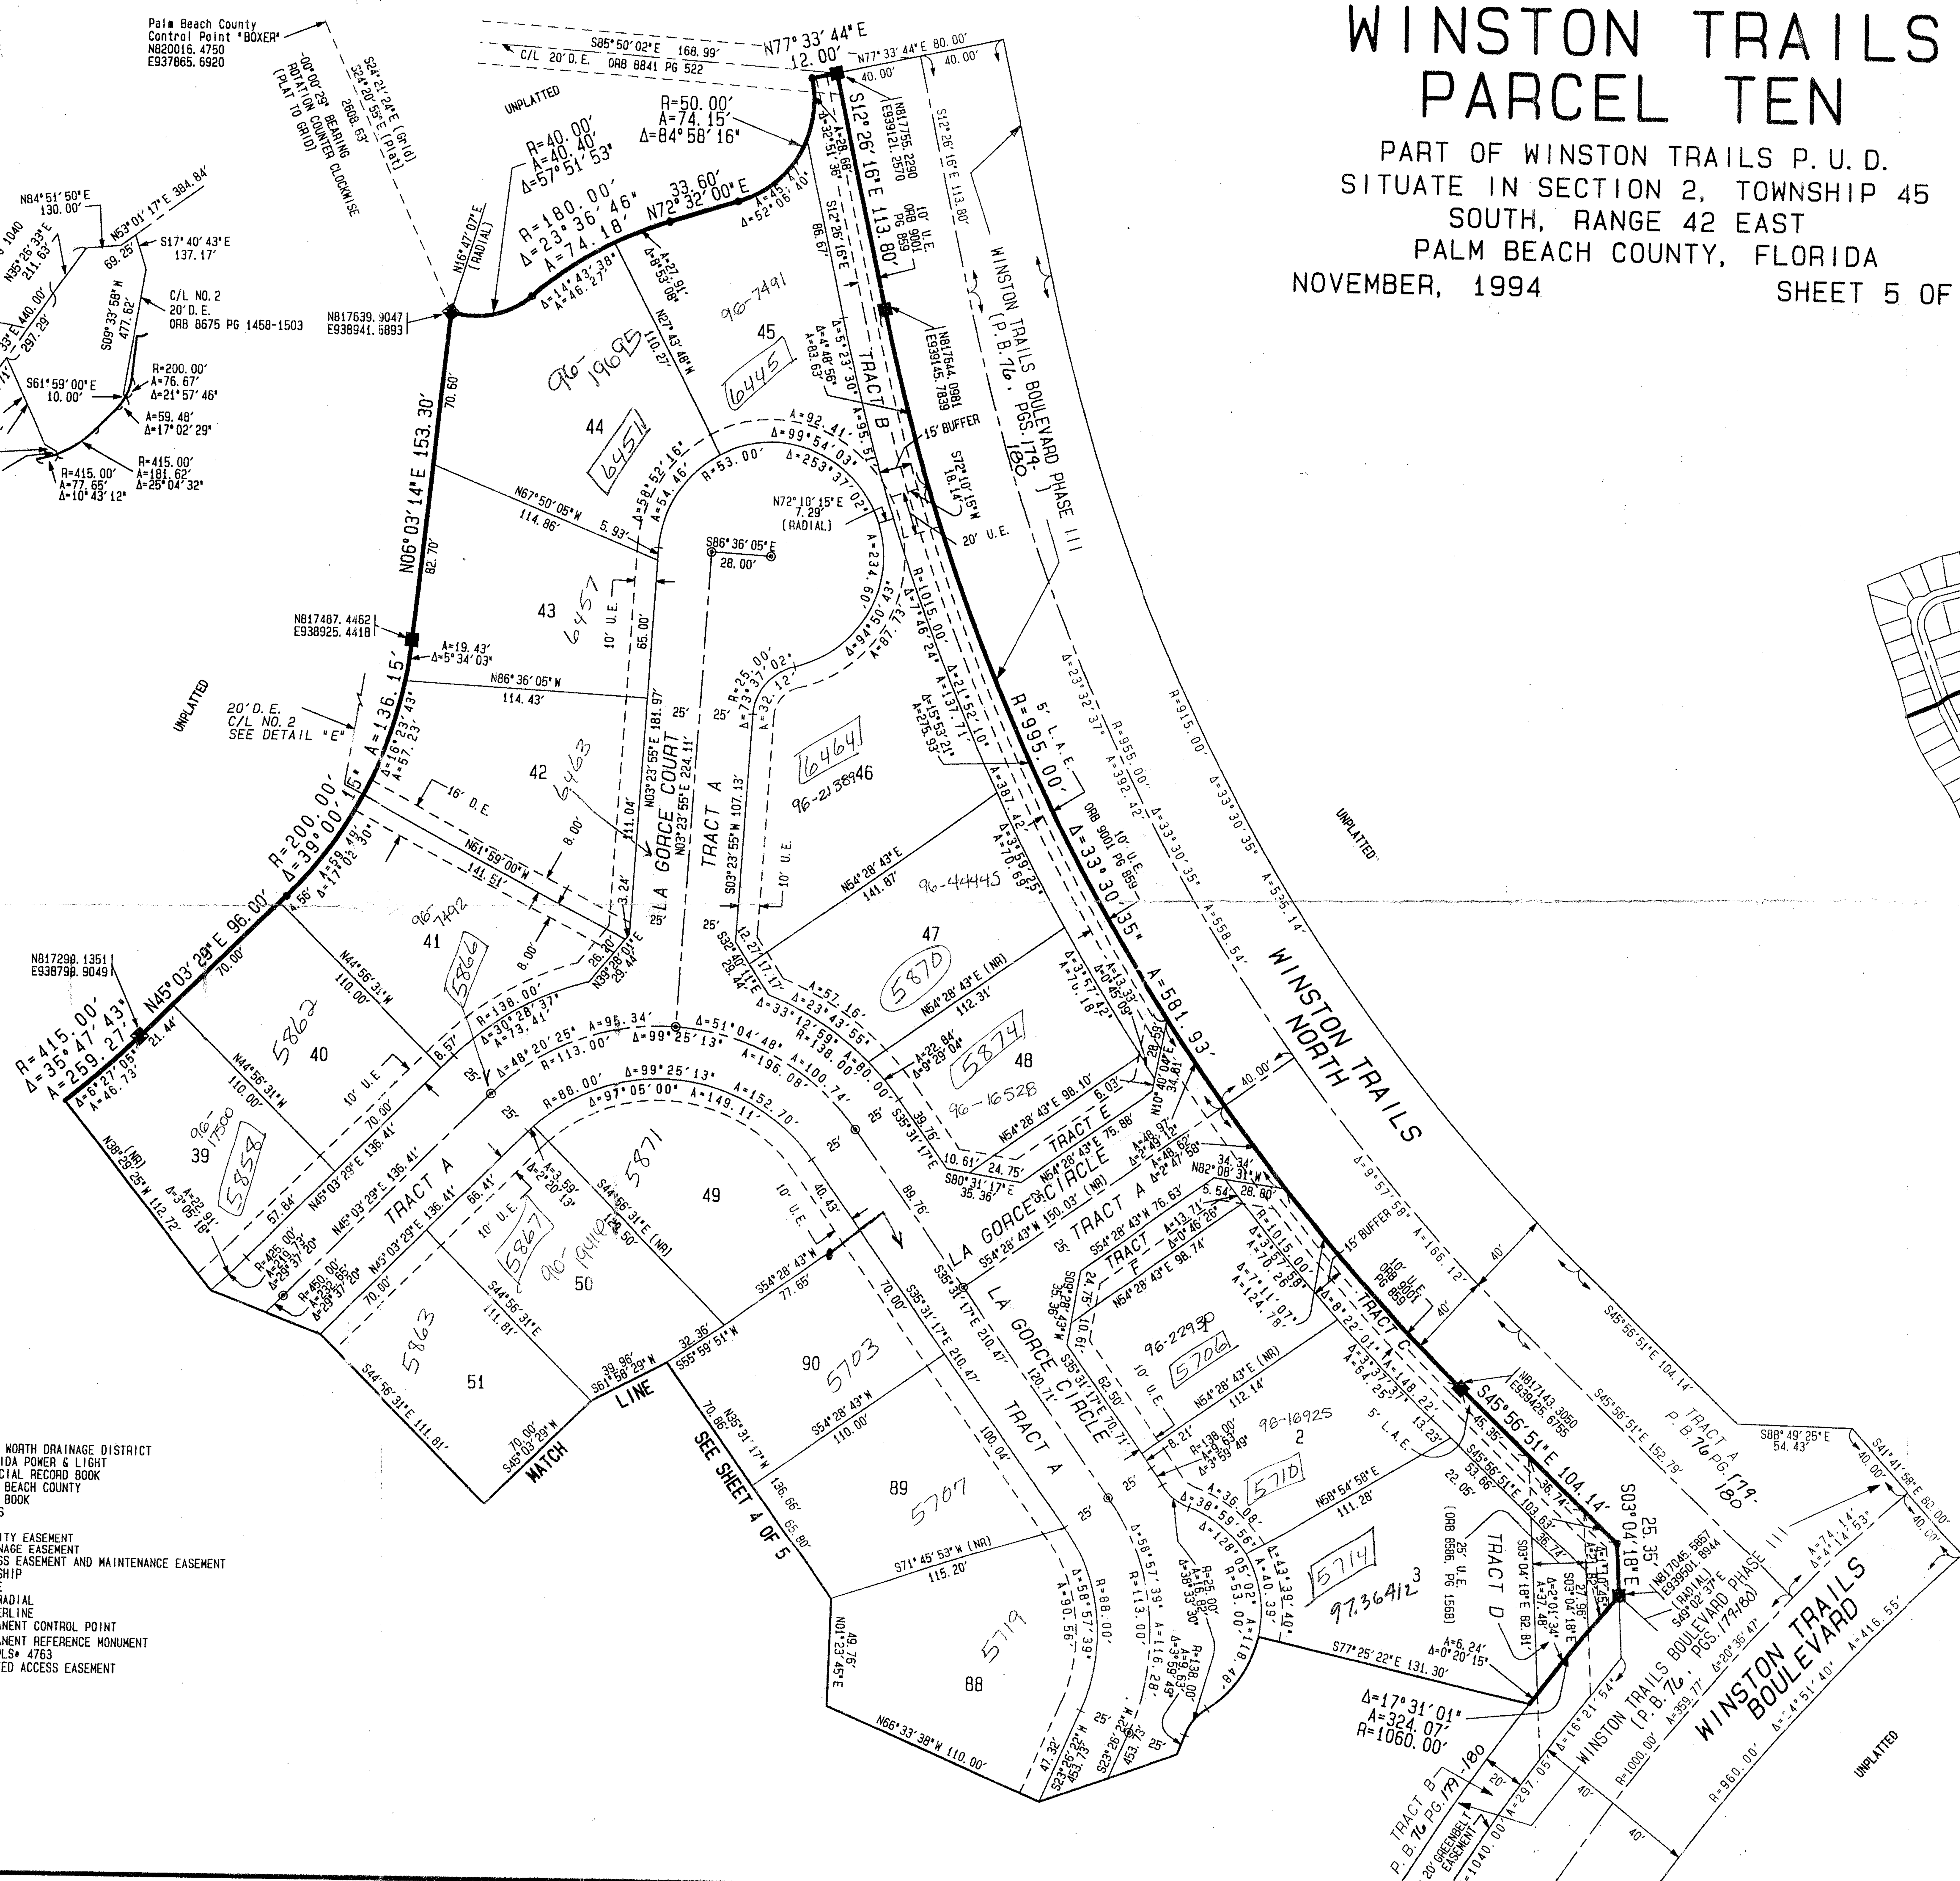

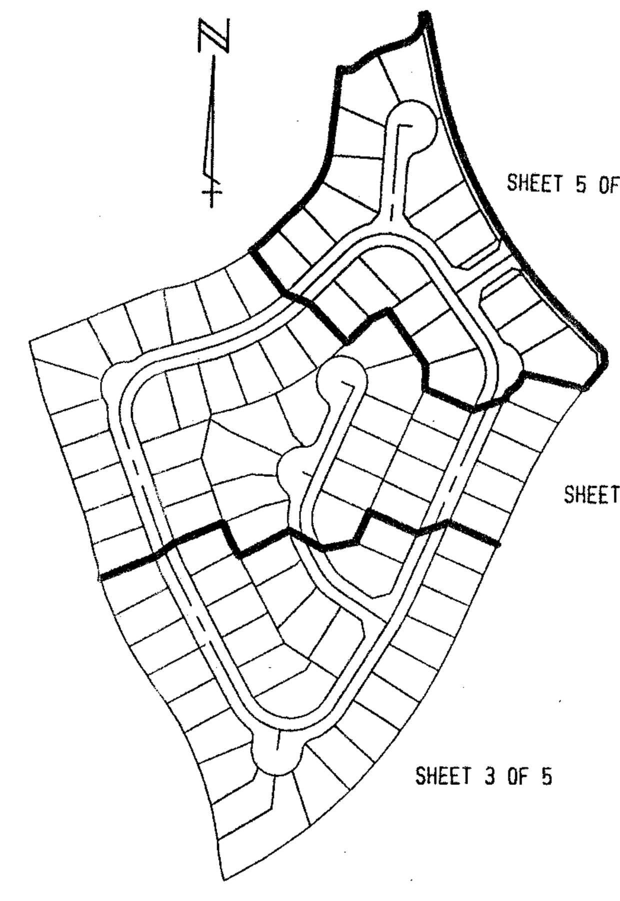

SHEET INDEX
(NOT TO SCALE)

Pet. 87-112C
ALLOC #0001
5/2/2/I

0587-013

ALL DISTANCES ARE GROUND
SCALE FACTOR 1.0000488

THIS INSTRUMENT WAS PREPARED BY MARY HANNA CLODFELTER, P.L.S, IN THE OFFICES OF MOCK, ROOS & ASSOCIATES, INC., 5720 CORPORATE WAY, WEST PALM BEACH, FLORIDA 33407.

LEGEND:

L.W.D.D.	LAKE WORTH DRAINAGE DISTRICT
FPL	FLORIDA POWER & LIGHT
ORB	OFFICIAL RECORD BOOK
PBCO	PALM BEACH COUNTY
P.B.	PLAT BOOK
Pp.	PAGES
PG	PAGE
U.E.	UTILITY EASEMENT
D.E.	DRAINAGE EASEMENT
A.E.	ACCESS EASEMENT AND MAINTENANCE EASEMENT
TWP	TOWNSHIP
RGE	RANGE
(NR)	NON RADIAL
℄	CENTERLINE
◎	PERMANENT CONTROL POINT
▤	PERMANENT REFERENCE MONUMENT SET PLS# 4763
L.A.E.	LIMITED ACCESS EASEMENT

TAZ-437

Done 5/3/14

Rev. 6-11-95
Rev. 5-28-95
Rev. 5-07-95
Rev. 3-20-95
Rev. 3-07-95

CADD FILE
WINTRP12

Thu Jan 4 13:33:32 1996

SHEET 5 OF 5

MOCK, ROOS & ASSOCIATES, INC.
5720 CORPORATE WAY, WEST PALM BEACH, FL 33407 (407) 683-3113

SCALE: 1"=40'	DATE: NOVEMBER 1994	WINSTON TRAILS PARCEL TEN
P.A. NO. 94155.00	DWG. NO. 45-42-02-14	PART OF "WINSTON TRAILS, P.U.D."