217-022

61

PART OF A PLANNED UNIT DEVELOPMENT

BREAKERS POINTE

BEING A REPLAT OF ALL OF TRACT "A" ACCORDING TO THE PLAT OF "BREAKERS WEST PLAT NO. 18, TRACT M REPLAT" AS RECORDED IN PLAT BOOK 79, PAGES 169 THROUGH 172, INCLUSIVE, OF THE PUBLIC RECORDS OF PALM BEACH COUNTY, FLORIDA. LYING IN SECTION 30, TOWNSHIP 43 SOUTH, RANGE 42 EAST.

SHEET 3 OF 3 FEBRUARY, 1997

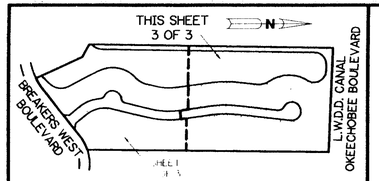

KEY MAP

LEGEND:

- PERMANENT REFERENCE MONUMENT, PSM #4813
- PERMANENT CONTROL POINT, PSM #4813
- Δ DELTA ANGLE
- B.E. BUFFER EASEMENT
- ℄ CENTERLINE
- D.E. DRAINAGE EASEMENT
- (M) MEASURED
- L.M.E. LIMITED ACCESS EASEMENT
- L.D.E. LAKE DRAINAGE EASEMENT
- L.M.A.E. LAKE MAINTENANCE ACCESS EASEMENT
- L.M.E. LAKE MAINTENANCE EASEMENT
- L.W.D.D. LAKE WORTH DRAINAGE DISTRICT
- N/R RADIAL
- N/T NON-TANGENT
- O.R.B. OFFICIAL RECORD BOOK
- P.B. PLAT BOOK
- P.B.C. PALM BEACH COUNTY
- P.C.P. PERMANENT CONTROL POINT AS SHOWN HEREON
- P.O.B. POINT OF BEGINNING
- P.O.C. POINT OF COMMENCEMENT
- P.R.M. PERMANENT REFERENCE MONUMENT AS SHOWN HEREON
- P.U.E. PUBLIC UTILITY EASEMENT
- (R) RADIAL
- R/W RIGHT OF WAY
- S.E. SURVEY LINE
- (T) TANGENT
- CONC. CONCRETE
- MON. MONUMENT
- (FND.) FOUND
- (PERM.) PERMANENT REFERENCE MONUMENT
- STR. STREET EASEMENT
- (NAD 83 1990 ADJ.) NORTH AMERICAN DATUM OF 1983 1990 ADJUSTMENT STATE PLANE COORDINATES

NOTE:

- COORDINATES (N,E) ARE GRID COORDINATES
- DATUM = NAD 83 (1990 ADJUSTMENT)
- ZONE = FLORIDA EAST ZONE
- LINEAR UNIT = U.S. SURVEY FEET
- COORDINATE SYSTEM 1983 STATE PLANE
- TRANSVERSE MERCATOR PROJECTION
- ALL DISTANCES ARE GROUND
- SCALE FACTOR = 1.00002
- GROUND DISTANCE * SCALE FACTOR = GRID DISTANCE
- R/(P) = RADIAL (PLAT BEARING)
- N89°26'17"E = RADIAL BEARING
- (P.O.B.) = BEARING ROTATION
- (P-G) = (PLAT-GRID)

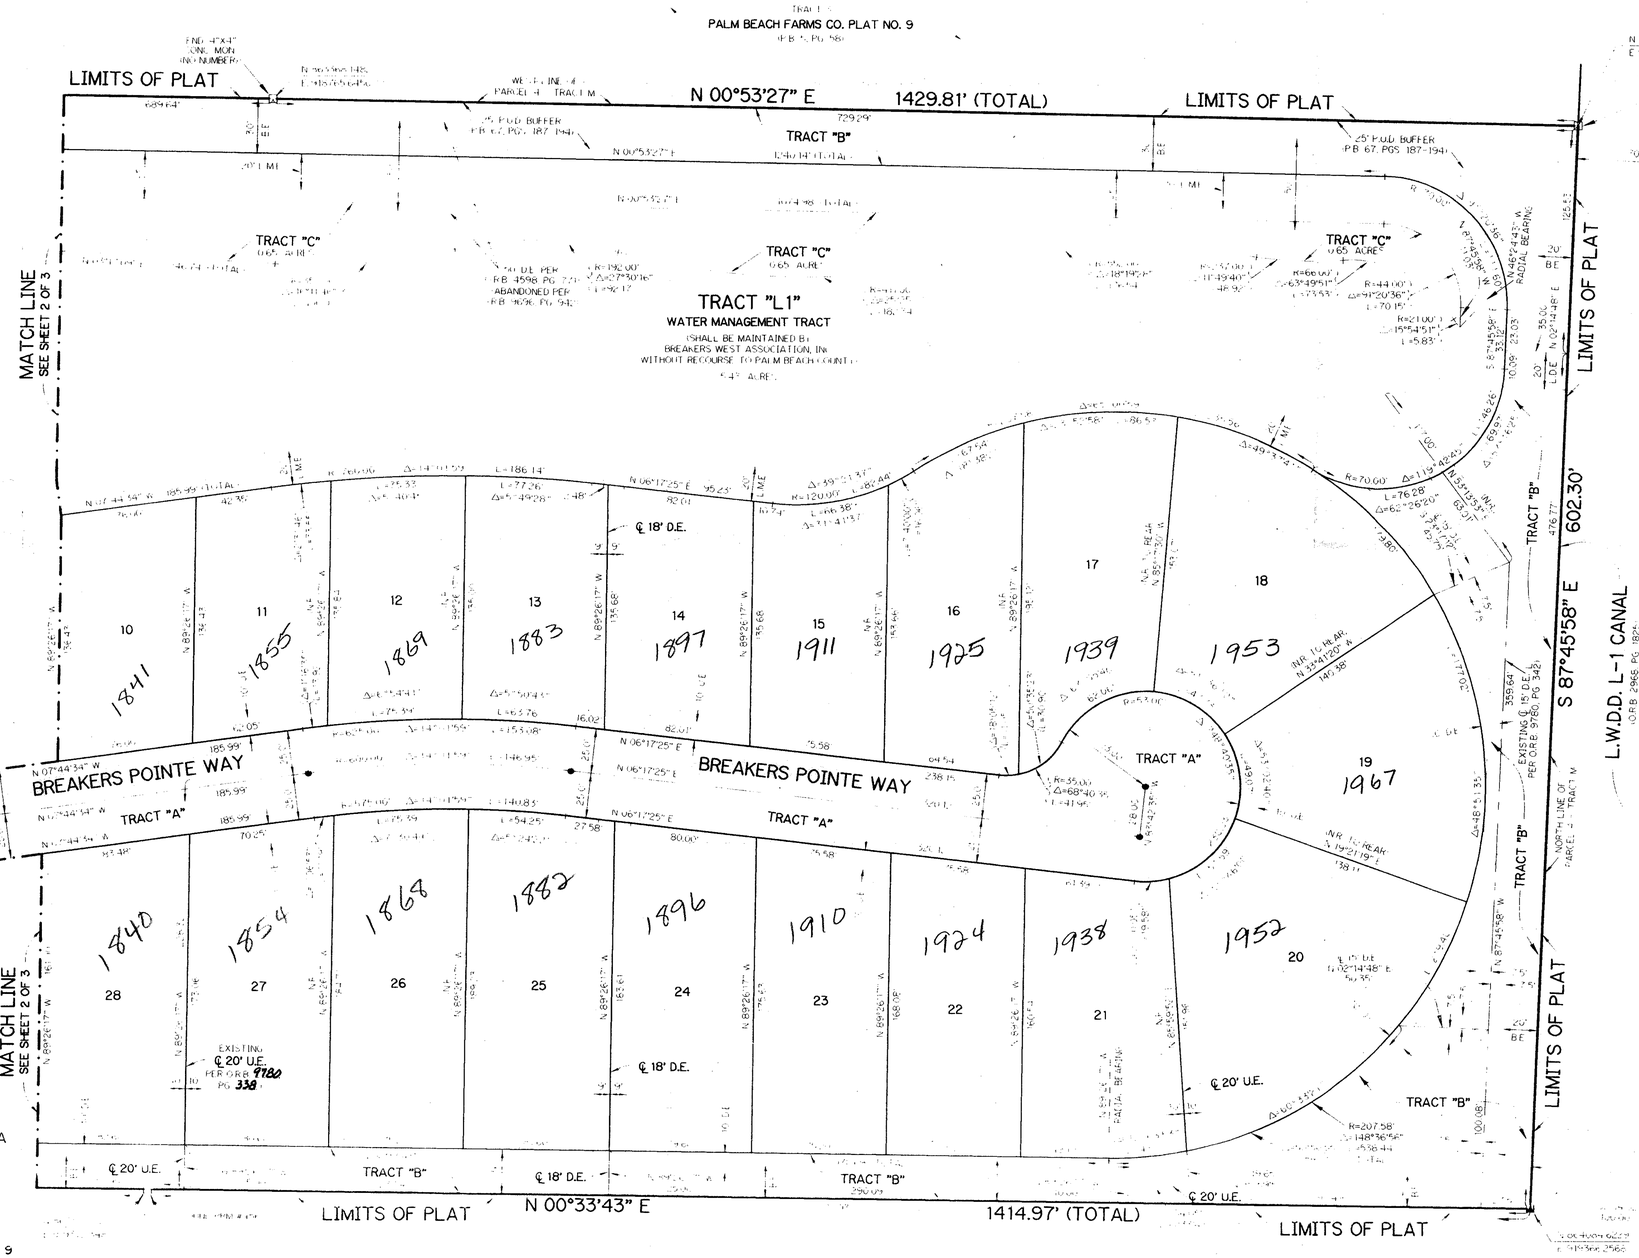

THIS INSTRUMENT PREPARED BY
PERRY C. WHITE, P.S.M. 4213, STATE OF FLORIDA
LAWSON, NOBLE AND WEBB, INC.
ENGINEERS PLANNERS SURVEYORS
WEST PALM BEACH, FLORIDA

PALM BEACH FARMS CO. PLAT NO. 9

BREAKERS WEST PLAT NO. 18, TRACT M REPLAT
P.B. 79 PG. 169

Pet. 73-219
5/2/2/F

Pet. 73-219
Breakers West PUD
Parcel Q

80/61

0217-022

SHEET 3 OF 3

SUBDIVISION # BREAKERS POINTE
BOOK 61 PAGE 61
FLOOD ZONE C FLOOD MAP # 0204
QUAD # 5 ZONING RS
SEC 30 ZIP CODE 33411
PUD NAME BREAKERS WEST PLAT 18 REPLAT A TRACT A