0633-004

POLO TRACE II GOLF COURSE

(A PART OF POLO TRACE II P.U.D.)

BEING A REPLAT OF A PORTION OF PALM BEACH FARMS COMPANY PLAT NO. 1, ACCORDING TO THE PLAT THEREOF, AS RECORDED IN PLAT BOOK 2, PAGES 26 - 28, ALSO BEING A REPLAT OF A PORTION OF POLO TRACE II, PLAT NO. 1 ACCORDING TO THE PLAT THEREOF, AS RECORDED IN PLAT BOOK 75, PAGES 193 - 204, PUBLIC RECORDS OF PALM BEACH COUNTY, FLORIDA.

LYING IN SECTIONS 8 AND 9, TOWNSHIP 46 SOUTH, RANGE 42 EAST

PALM BEACH COUNTY, FLORIDA

JUNE, 2000 SHEET 10 OF 11

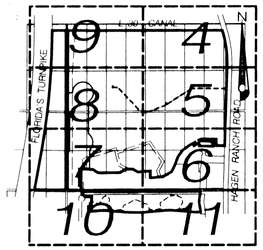

SHEET INDEX

N

150' 120' 90' 60' 30' 0 60' 120'

GRAPHIC SCALE (1 INCH = 60 FEET)

MATCH LINE - SEE SHEET 7 OF 11

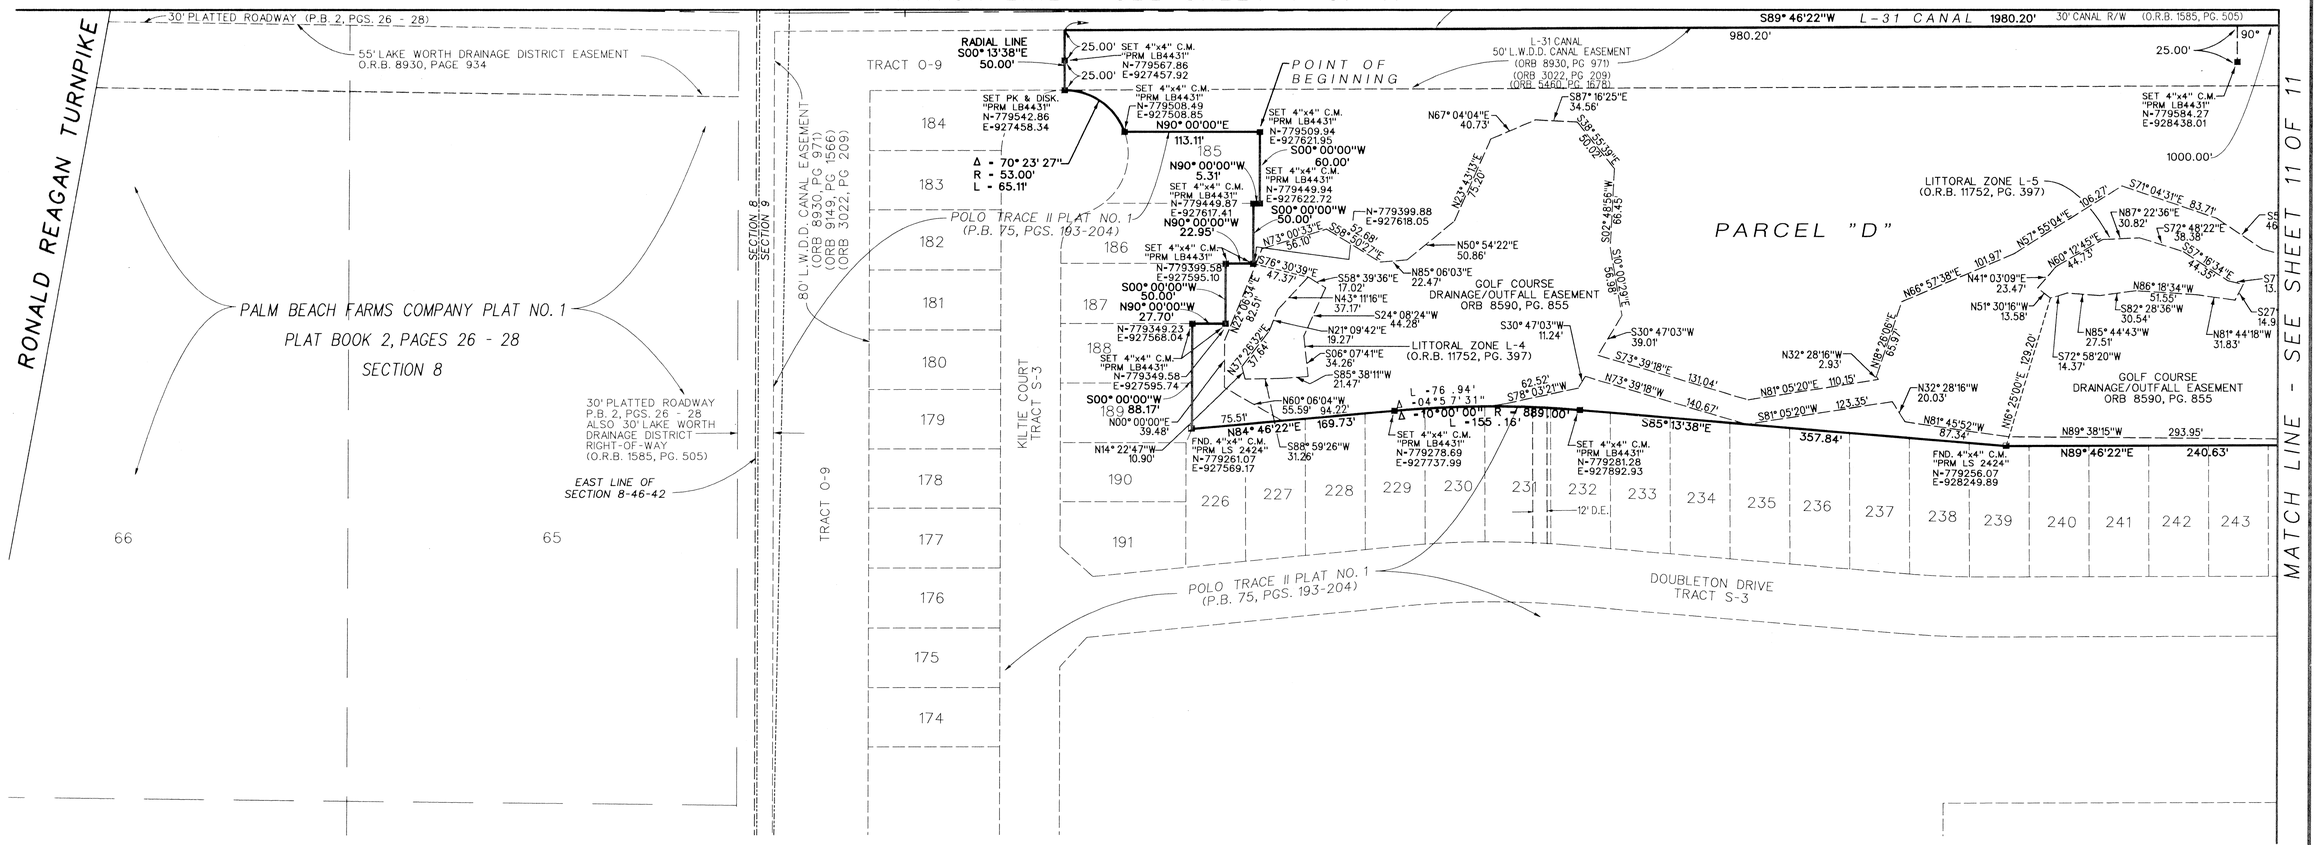

ABBREVIATIONS:

C.M. - CONCRETE MONUMENT
N.T. - NON-TANGENT
O.R.B. - OFFICIAL RECORD BOOK
P.B. - PLAT BOOK
P.B.Co. - PALM BEACH COUNTY
PG. - PAGE
R.B. - RADIAL BEARING
R/W - RIGHT-OF-WAY
WMME - WATER MANAGEMENT MAINTENANCE EASEMENT
W.M.T. - WATER MANAGEMENT TRACT

SUBDIVISION Golf Course
BOOK 88 PAGE 169
FLOOD ZONE B FLOOD MAP # 200A
PANEL # 51 ZONING PUD
SECTION 8 ZIP CODE 33446
TWP 46 RGE 42
PUD NAME Polo Trace II

LIDBERG LAND SURVEYING, INC.

LB4431 675 West Indiantown Road, Suite 200, Jupiter, Florida 33458 TEL. 561-746-8454

CAD. K:\ USTATION \ PLATS \ 75-193 \ GOLF \ MAP_SH10.DGN		
REF. K:\ USTATION \ PLATS \ 75-193 \ GOLF \ POLOBASE.DGN		
FLD.	FB. PG.	JOB 97-265(306)
OFF. CASASUS		DATE SEPT. 1998
CKD. D.C.L.	SHEET 10 OF 11	DWG. D97-265P

\PLATS\75-193\GOLF\MAP_SH10.DGN 08/02/2000 12:49:54 PM