CROSSROADS AT NORTHLAKE

BEING A PORTION OF THE NORTHWEST QUARTER OF SECTION 19,
TOWNSHIP 42 SOUTH, RANGE 43 EAST, CITY OF PALM BEACH GARDENS
PALM BEACH COUNTY, FLORIDA
OCTOBER, 2001

129

SHEET 2 OF 2

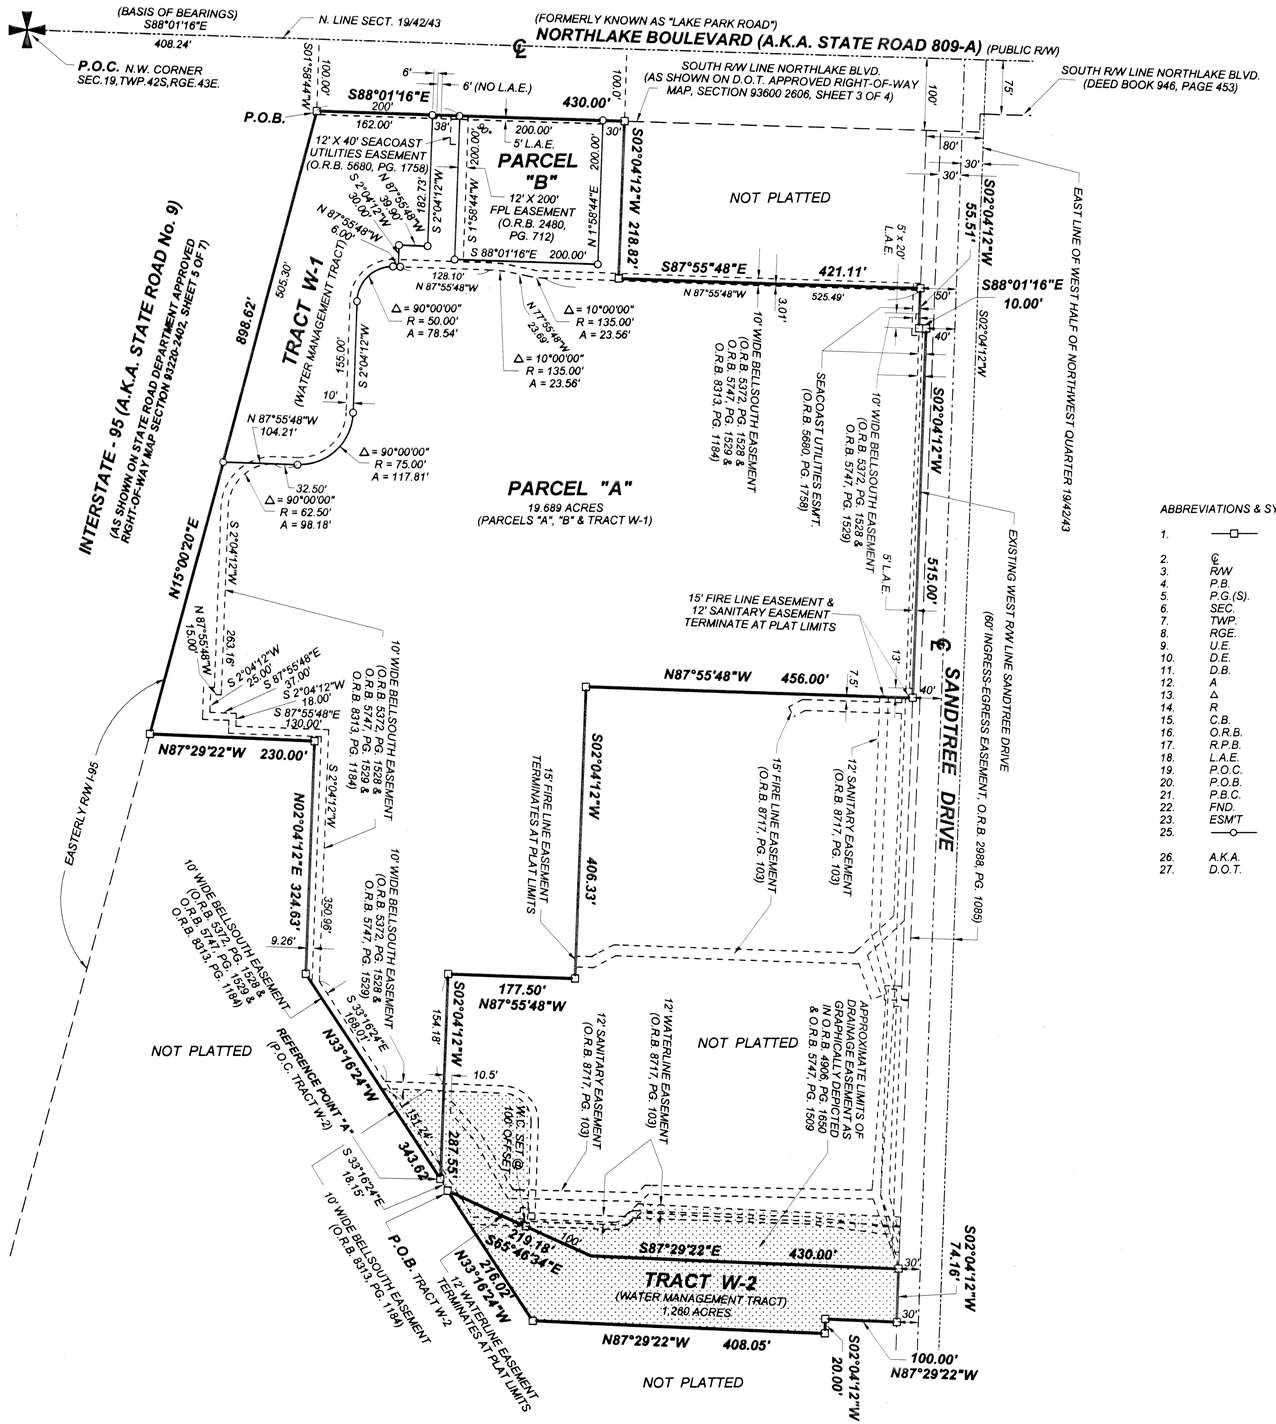

ABBREVIATIONS & SYMBOLS

1.	—□—	=	Denotes Set Permanent Reference Monuments (P.R.M.'s) Stamped P.R.M. L.S. # 3357.
2.	℄	=	Centerline.
3.	R/W	=	Right of Way
4.	P.B.	=	Plat Book.
5.	P.G.(S).	=	Pages.
6.	SEC.	=	Section.
7.	TWP.	=	Township.
8.	RGE.	=	Range.
9.	U.E.	=	Utility Easement.
10.	D.E.	=	Drainage Easement.
11.	D.B.	=	Deed Book
12.	A	=	Arc Length.
13.	Δ	=	Central Angle.
14.	R	=	Radius.
15.	C.B.	=	Chord Bearing.
16.	O.R.B.	=	Official Record Book.
17.	R.P.B.	=	Road Plat Book.
18.	L.A.E.	=	Limited Access Easement.
19.	P.O.C.	=	Point of Commencement.
20.	P.O.B.	=	Point of Beginning.
21.	P.B.C.	=	Palm Beach County.
22.	FND.	=	Found.
23.	ESM'T	=	Easement
25.	—o—	=	Denotes Set 5/8" Iron Rod & Plastic Cap Stamped "WALLACE LB4569"
26.	A.K.A.	=	Also Known As
27.	D.O.T.	=	Department of Transportation

PLAT OF:
CROSSROADS AT NORTHLAKE

WALLACE SURVEYING CORP. LICENSED BUSINESS # 4569
801 NORTHPOINT PARKWAY, SUITE 117, WEST PALM BEACH, FLORIDA 33407 (561) 640-4551

FIELD:	JOB No.: 85-197 "WW"	F.B.: PG.:
OFFICE: R.C.	DATE: JULY, 2001	DWG. No.: 85-197-3
C'K'D:	REF:	SHEET 2 OF 2