MIRASOL PARCEL TWENTY-THREE

PART OF GOLF DIGEST P.C.D.
BEING IN SECTION 03, TOWNSHIP 42 SOUTH, RANGE 42 EAST,
CITY OF PALM BEACH GARDENS,
PALM BEACH COUNTY, FLORIDA
SHEET 6 OF 6

6

STATE OF FLORIDA
COUNTY OF PALM BEACH

THIS PLAT WAS FILED FOR RECORD _____
THIS _____ DAY OF _____
AD, 2003 AND DULY RECORDED
IN PLAT BOOK _____ ON PAGES
_____ THROUGH _____;

DOROTHY H. WILKEN, CLERK
BY: , D.C.

CIRCUIT COURT SEAL

GRAPHIC SCALE IN FEET
0 20 40 80

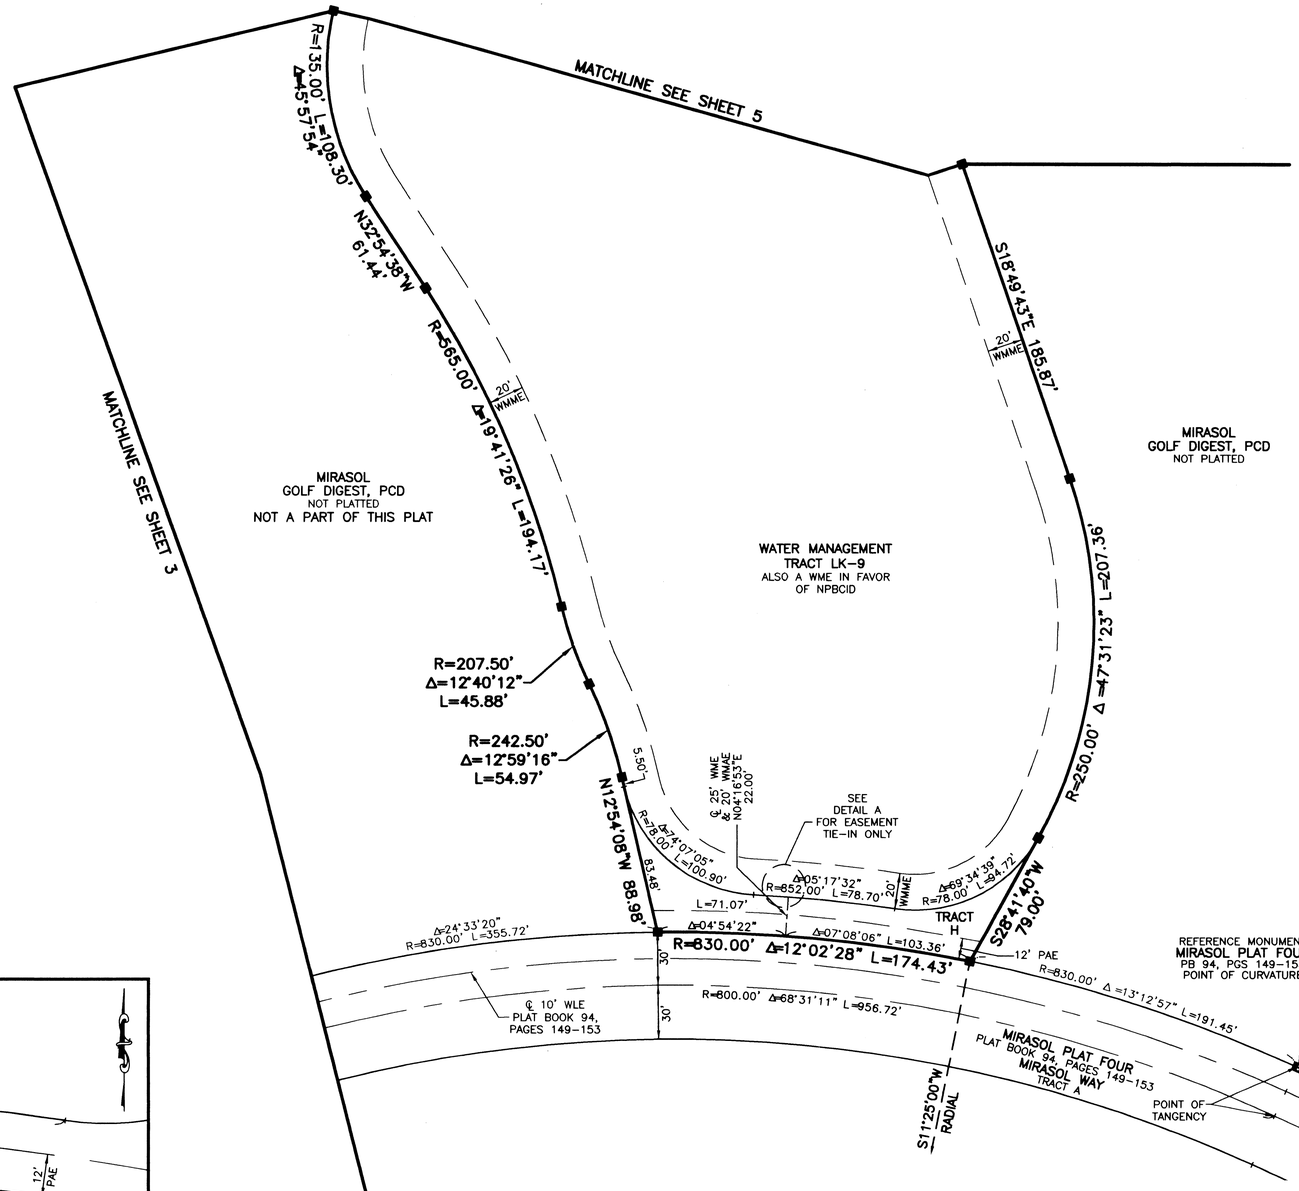

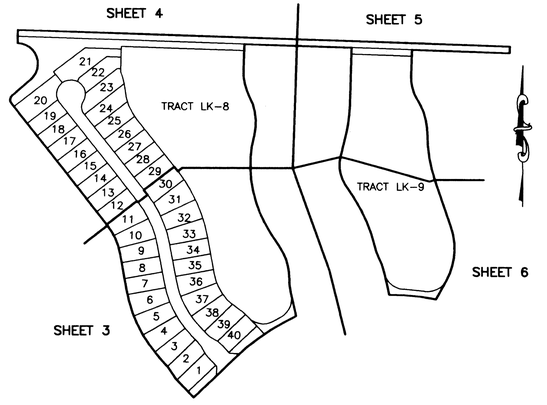

SHEET LOCATION MAP
NOT TO SCALE

LEGEND

Δ	CENTRAL (DELTA) ANGLE
CH	CHORD
BE	BUFFER EASEMENT
IEE	INGRESS-EGRESS EASEMENT
L	ARC LENGTH
NPBCID	NORTHERN PALM BEACH COUNTY IMPROVEMENT DISTRICT
PAE	PEDESTRIAN ACCESS EASEMENT
PB	PLAT BOOK
PG	PAGE
PCD	PLANNED COMMUNITY DEVELOPMENT
R	RADIUS
UE	UTILITY EASEMENT
WLE	WATER LINE EASEMENT
WMAE	WATER MANAGEMENT ACCESS EASEMENT
WME	WATER MANAGEMENT EASEMENT
WMME	WATER MANAGEMENT MAINTENANCE EASEMENT
⊡	PERMANENT REFERENCE MONUMENT FOUND LB 048 (4"x4" CONCRETE)
■	PERMANENT REFERENCE MONUMENT SET LB 048 (4"x4" CONCRETE)
—⊙—	PERMANENT CONTROL POINT SET LB 048
℄	CENTERLINE
⋈	1/4 SECTION CORNER

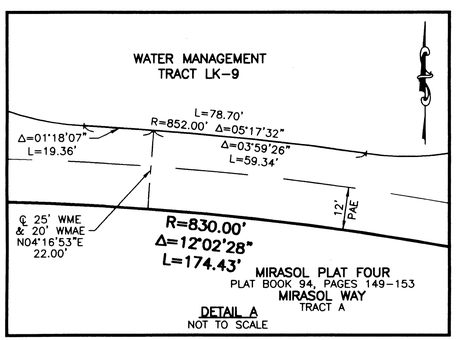

DETAIL A
NOT TO SCALE

THIS INSTRUMENT WAS PREPARED BY MARY HANNA CLODFELTER, P.S.M. IN THE OFFICES OF MOCK, ROOS & ASSOCIATES, INC., 5720 CORPORATE WAY, WEST PALM BEACH, FLORIDA 33407.

SHEET 6 OF 6

SCALE: 1"=40'	
P.A. NO.: 99376.00	
DATE: MARCH 2003	
DRAWING NO. 42-42-03-105	

FLORIDA L.B. NO. 48

MOCK • ROOS
ENGINEERS • SURVEYORS • PLANNERS

5720 Corporate Way, West Palm Beach, Florida 33407
(561) 683-3113, fax 478-7248

MIRASOL PARCEL TWENTY-THREE
PART OF GOLF DIGEST P.C.D.
BEING IN SECTION 03,
TOWNSHIP 42 SOUTH, RANGE 42 EAST,
CITY OF PALM BEACH GARDENS,
PALM BEACH COUNTY, FLORIDA

REV.: 07-23-03
CAD FILE: TAYLPA23\PA23RP02

S:\tay\taylpa23\dwg\pa23rp02.dwg 7/23/2003 2:35:46 PM EDT