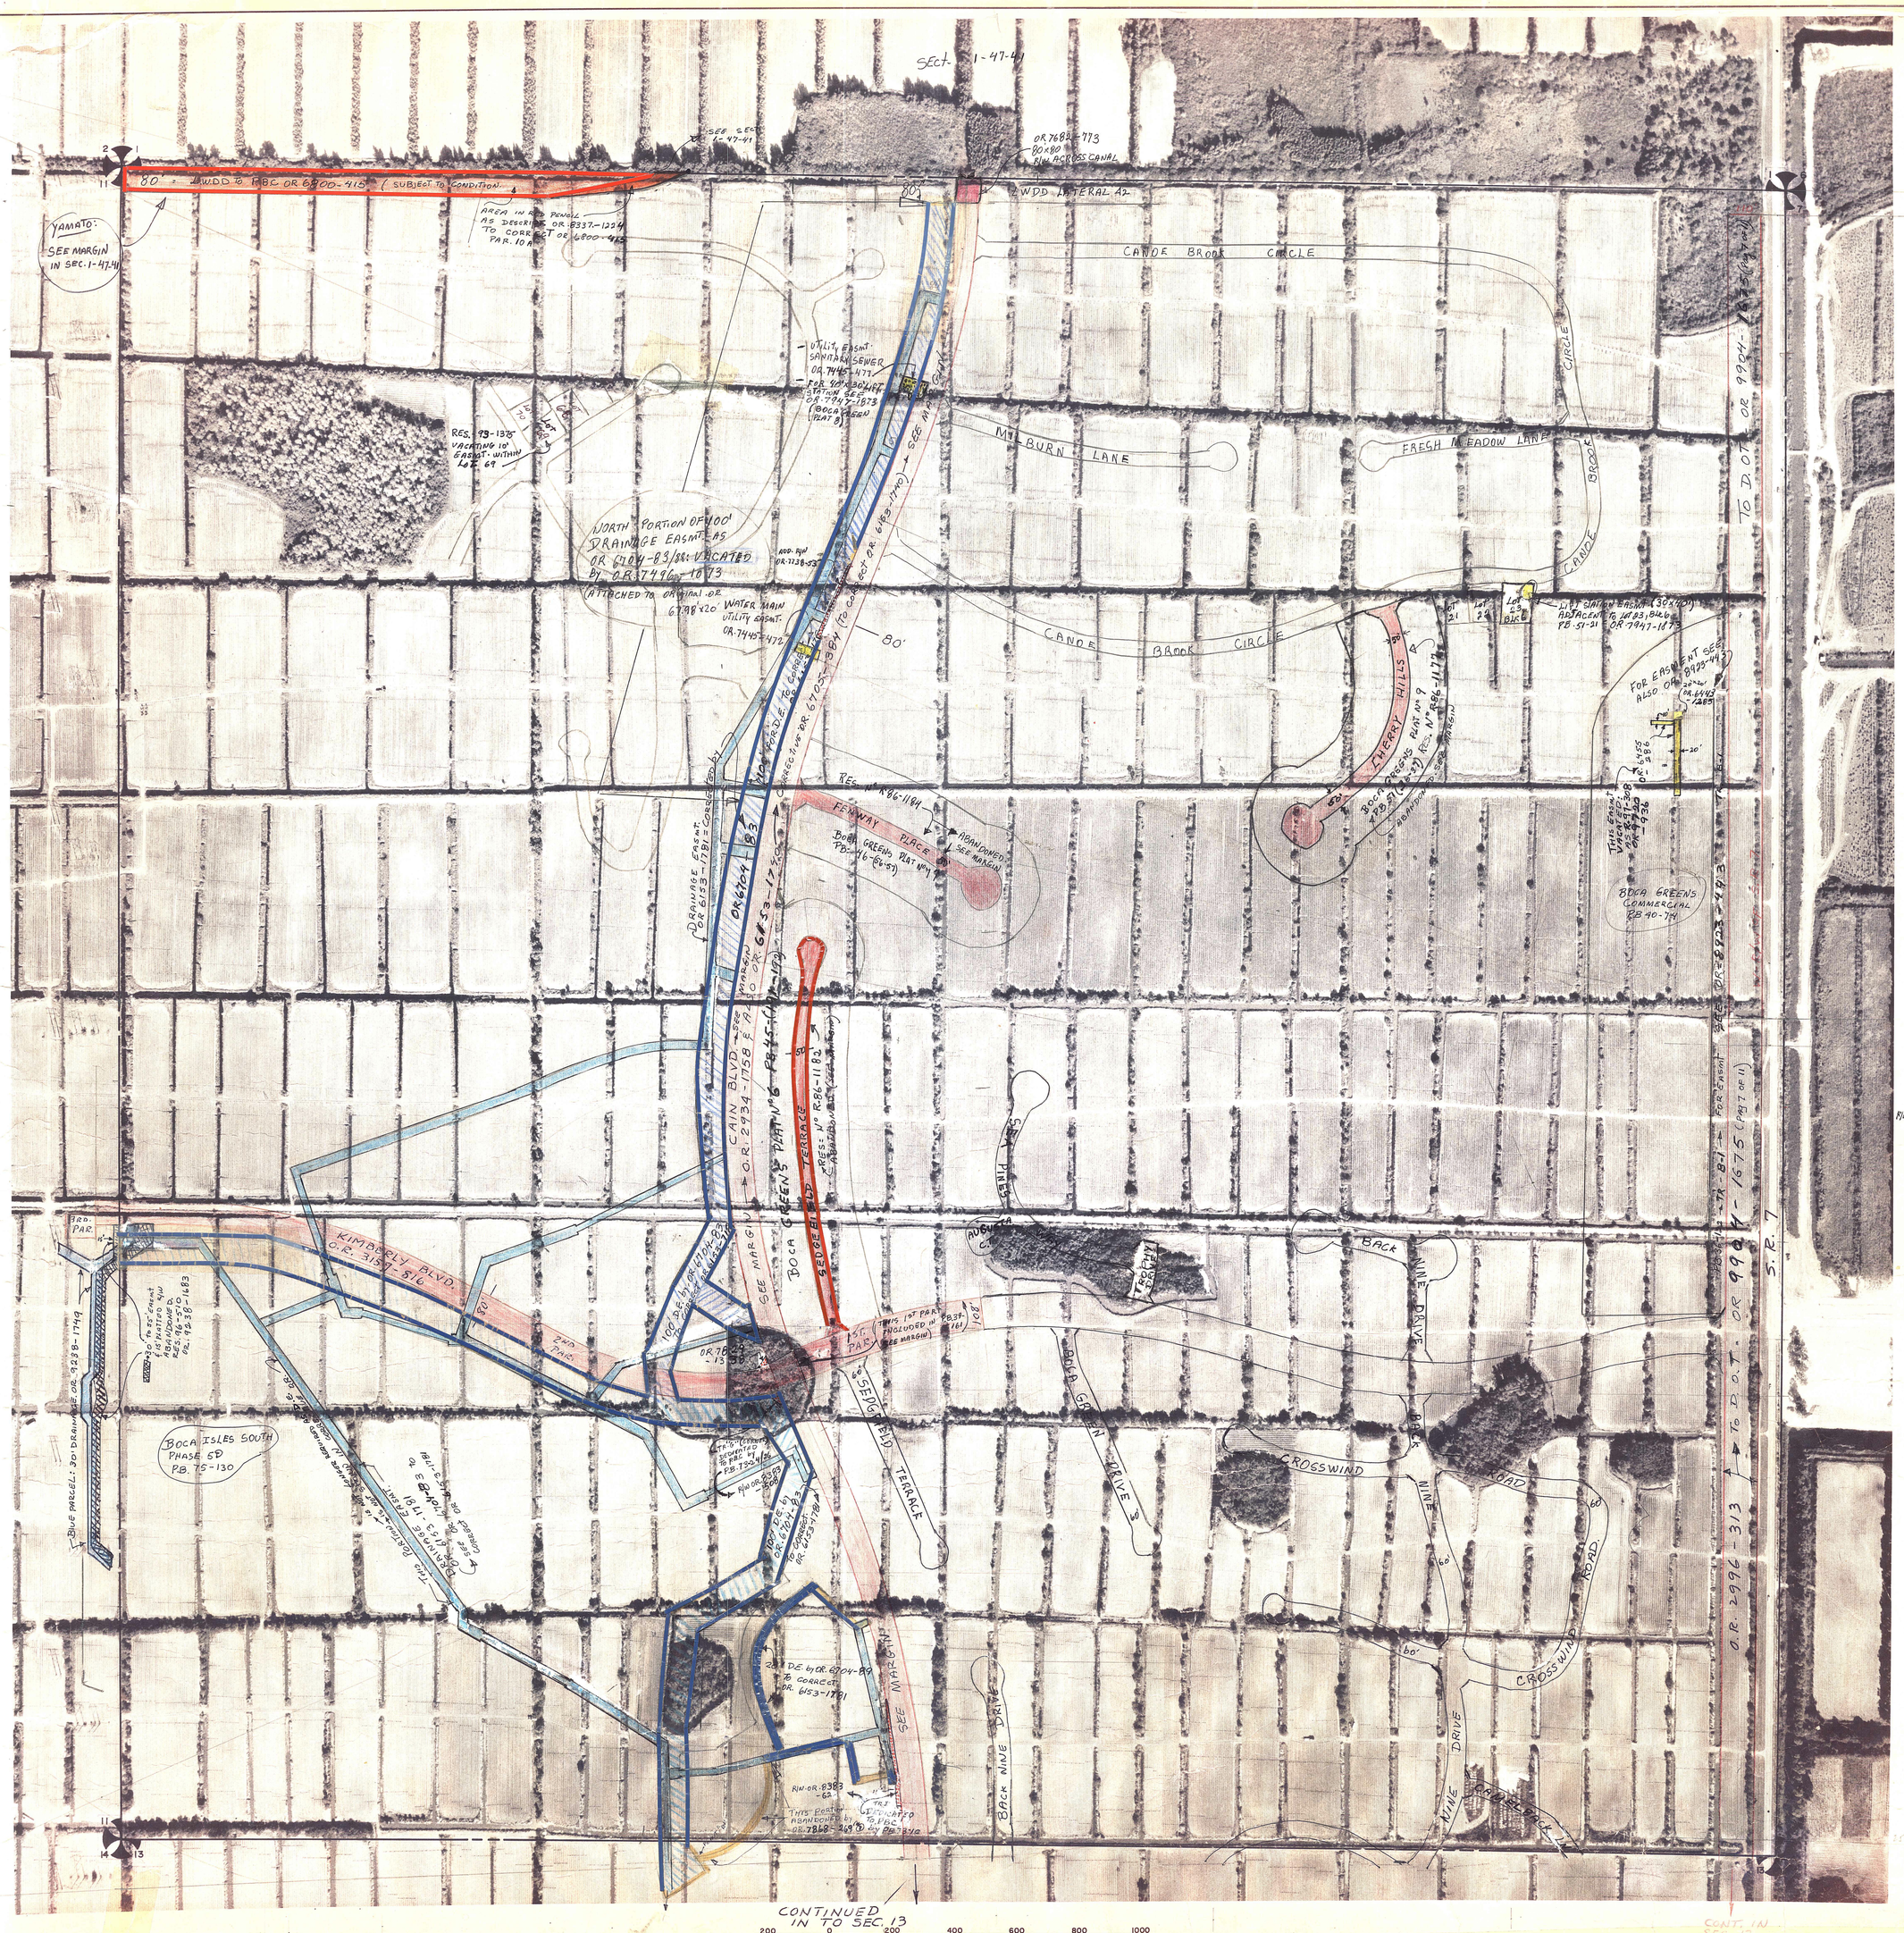

Palm Beach County (County) makes no representation or warrantees whatsoever on the attached / enclosed information reflected herein pertaining to easements, rights-of-way, setback lines, reservations, agreements, and other similar matters. The information provided herein should not be relied upon by the requesting party to confirm the existence / non-existence of facts contained herein.

DRAINAGE EZMTS (12')
O.R. 3831-436
" " -438
" " -440

BOCA GREENS PLAT Nº 7

B4001-1026
" -1029
" -1032
} BOCA GREEN PLAT Nº 6

CAIN BLVD.

ABANDONED R/W AS OR 2934-1758
R/W FILE → BY RES. 90-1126 EXCEPTING PORTIONS DEEDED AND PLATTED WITHIN NEW ALIGNMENT AS OR. 6370-1418 FROM NORTH LINE OF "MISSION BAY" SECT. 13-47-41 TO YAMATO RD, SECT. 1-47-41

FOR CAIN BLVD R/W NEW ALIGNMENT SEE RES. 90-288-OR 6370-1418 R/W FILE.

BOCA GREENS: PLAT 1 to 9 INCL.

R/W FILE → RES. 90-1126 ABANDONING:
① ALL PUBLIC R/W AND A.E.& AS PLATTED IN BOCA GREENS PLAT 1 THRU 9. INCLS.
② PLATTED AND DEEDED R/W FOR CAIN BLVD EXCEPTING PORTIONS PLATTED AND DEEDED WITHIN NEW ALIGNMENT FOR CAIN BLVD AS OR. 6370-1418
③ PORTION OF KIMBERLY BLVD LYING BWN E. R/W OF CAIN BLVD (NEW ALIGNMENT) AND W. LIMITS OF BOCA GREENS PLATS. EXCEPTING EAST. 126' FOR FUTURE R/W (NOTE: KIMBERLY R/W IS WITHIN PLATS. EAST OF CAIN BLVD.)

NOTE:

NOT TO BE REPRODUCED IN ANY FORM EXCEPT BY EXPRESS WRITTEN CONSENT FROM THE PALM BEACH COUNTY ASSESSOR.

Information shown hereon is compiled from the best available sources and CANNOT be used for surveys or land transfers of any type.

PALM BEACH COUNTY
S.P.7
DAVID L. REID
COUNTY ASSESSOR

RGE	TWP	SEC		AERIAL
41	47	12		NO 59-14
SCALE: 1"=200'				
DRAWN BY				
UPDATED				